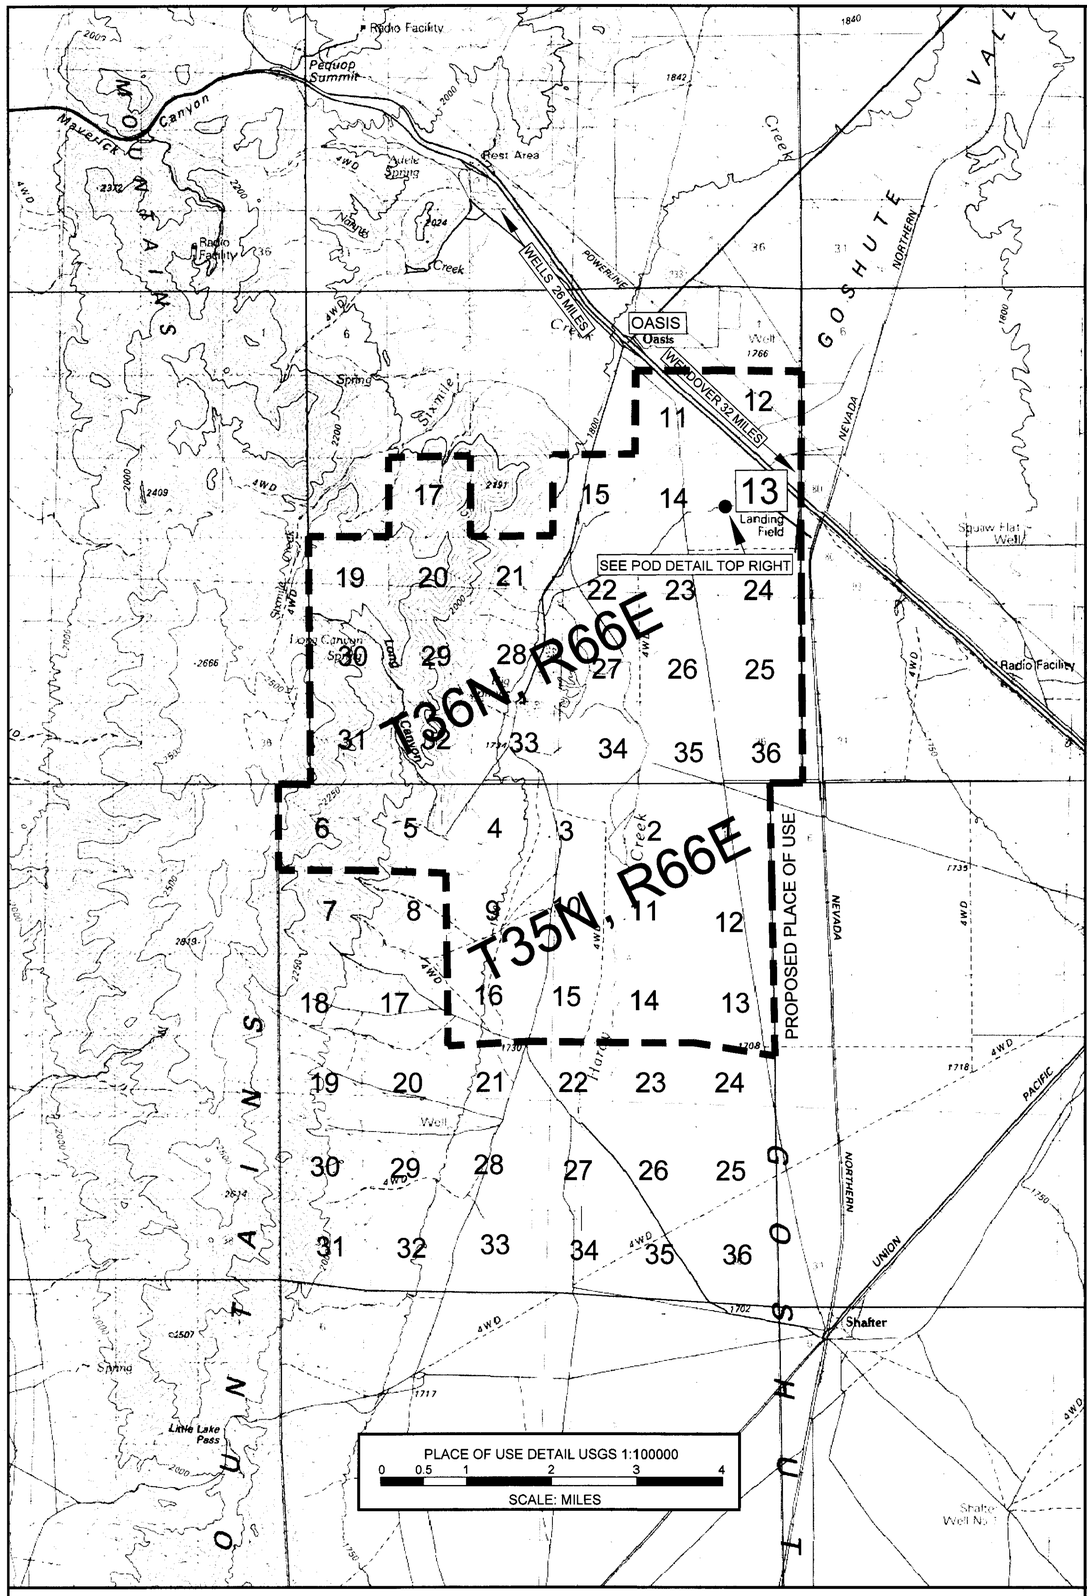

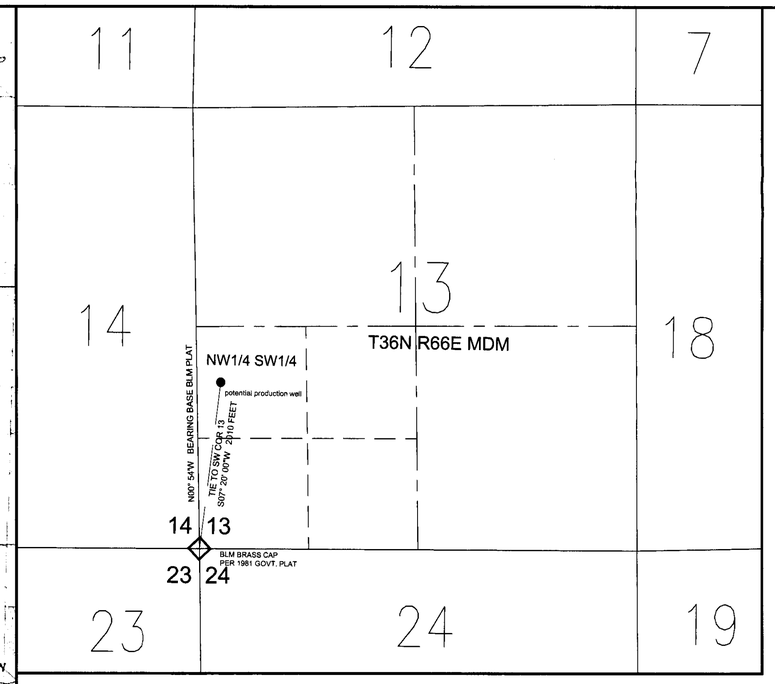

POINT OF DIVERSION DETAILS

REFERENCE MAP FOR EXISTING PLACE OF USE AND EXISTING POINT OF DIVERSION

EXISTING PLACE OF USE:

T36N, R67E, MDM:
SECTION 35
T35N, R67E, MDM:
SECTION 1
SEE MAP SUPPORTING PERMIT NUMBER 61418
FILED WITH THE STATE ENGINEER'S OFFICE OCT. 5, 1995

EXISTING POINT OF DIVERSION:

SEE MAP SUPPORTING PERMIT NUMBER 61418
FILED WITH THE STATE ENGINEER'S OFFICE OCT. 5, 1995

MAP NOTES

THIS MAP ACCOMPANIES APPLICATIONS FOR TEMPORARY PERMITS.
Deviation from the Guidelines and Rules for the Preparation of Water Right Maps (2000) may include use of color and water based ink, absence of water right surveyor affidavit, paper medium, a scale of less than one-inch-to-1000-feet for Place of Use, omission of quarter-section and sixteenth-section details, and strict adherence to Basis of Bearings guidelines (which would require an actual field survey; see Basis of Bearing notes below).

BASIS OF BEARINGS

The Basis of Bearings for the Proposed Point of Diversion ties shown on this map is the Government Plats for T35N, R66E, MDM, and T36N, R66E, MDM, both of which were approved January 27, 1981, and filed at the NDOI, BLM Nevada State Office, Reno, Nevada.

LEGEND

◇ BLM BRASS CAP SECTION CORNER

PROPOSED PLACE OF USE

● PROPOSED POINT OF DIVERSION

N

T35 & 36N, R66E, MDM

0 500 1000 2000 3000

SCALE: 1"=1000' (POD DETAILS)

STATE ENGINEER'S USE

FILED
NOV 14 2014
STATE ENGINEER'S OFFICE

RECEIVED
2014 NOV 14 AM 10:31
STATE ENGINEERS OFFICE

MAP TO ACCOMPANY
APPLICATIONS TO CHANGE POINT OF DIVERSION, PLACE OF USE, AND MANNER OF USE OF A PORTION OF PERMIT NUMBER 61418

FOR	MINERAL EXPLORATION
BY	ELKO LAND AND LIVESTOCK COMPANY
FROM	UNDERGROUND
IN	ELKO COUNTY, STATE OF NEVADA

SHEET 1 OF 1 SHEETS

S

86849T 86529T 85925T 85650T 84872T 84471T