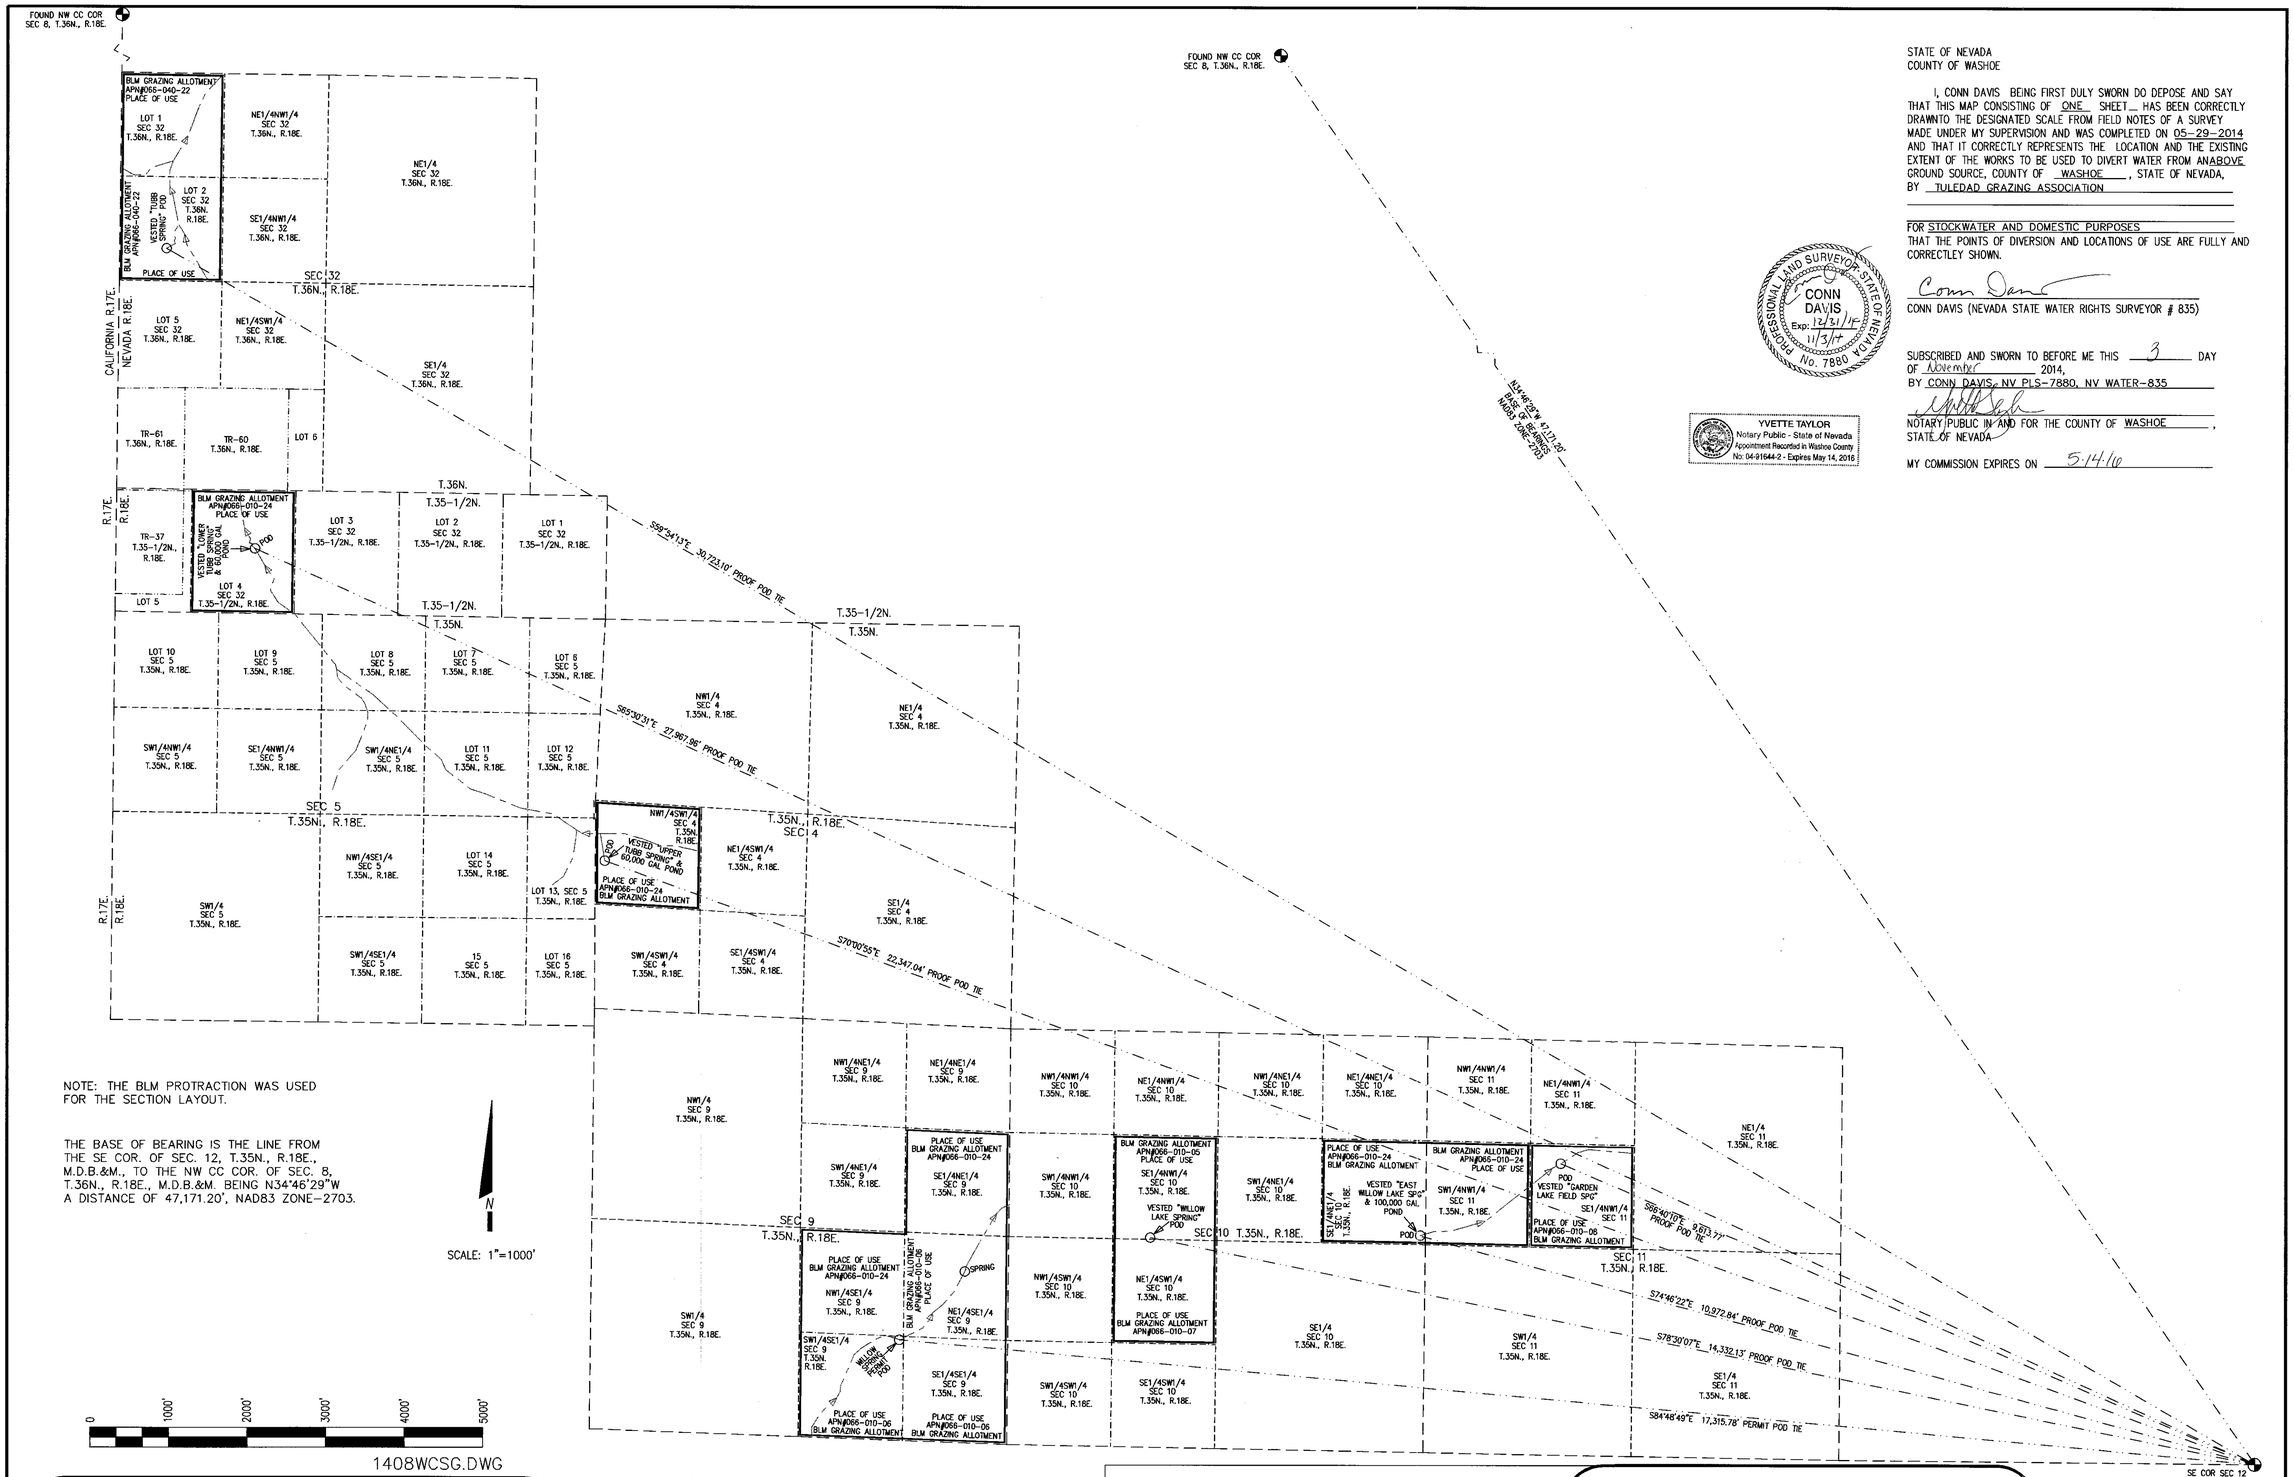

NOTE: THE BLM PROTRACTION WAS USED FOR THE SECTION LAYOUT.

THE BASE OF BEARING IS THE LINE FROM THE SE COR. OF SEC. 12, T.35N., R.18E., M.D.B.&M., TO THE NW CC COR. OF SEC. 8, T.36N., R.18E., M.D.B.&M. BEING N34°46'29"W A DISTANCE OF 47,171.20', NAD83 ZONE-2703.

STATE OF NEVADA
COUNTY OF WASHOE

I, CONN DAVIS BEING FIRST DULY SWORN DO DEPOSE AND SAY THAT THIS MAP CONSISTING OF ONE SHEET HAS BEEN CORRECTLY DRAWNTO THE DESIGNATED SCALE FROM FIELD NOTES OF A SURVEY MADE UNDER MY SUPERVISION AND WAS COMPLETED ON 05-29-2014 AND THAT IT CORRECTLY REPRESENTS THE LOCATION AND THE EXISTING EXTENT OF THE WORKS TO BE USED TO DIVERT WATER FROM ANABOVE GROUND SOURCE, COUNTY OF WASHOE, STATE OF NEVADA, BY TULEDAD GRAZING ASSOCIATION

FOR STOCKWATER AND DOMESTIC PURPOSES
THAT THE POINTS OF DIVERSION AND LOCATIONS OF USE ARE FULLY AND CORRECTLEY SHOWN.

PROFESSIONAL LAND SURVEYOR STATE OF NEVADA
CONN DAVIS
Exp: 12/31/15
11/3/14
No. 7880

Conn Davis
CONN DAVIS (NEVADA STATE WATER RIGHTS SURVEYOR # 835)

SUBSCRIBED AND SWORN TO BEFORE ME THIS 3 DAY OF November 2014,
BY CONN DAVIS, NV PLS-7880, NV WATER-835

YVETTE TAYLOR
Notary Public - State of Nevada
Appointment Recorded in Washoe County
No: 04-91644-2 - Expires May 14, 2016

NOTARY PUBLIC IN AND FOR THE COUNTY OF WASHOE, STATE OF NEVADA

MY COMMISSION EXPIRES ON 5-14-16

CLD SURVEYING

WATER RIGHTS & LAND

P. O. BOX 3876
INCLINE VILLAGE, NEVADA 89450
CONN DAVIS, Surveyor Phone 1-775-831-7539

LEGEND

- BLM BRASS CAP OR AS NOTED
- DIVERSION POINTS
- SECTION LINES
- QTR SECTION LINES
- 16TH SECTION LINES
- TIES TO BRASS CAPS
- DRAINAGES / CREEKS
- PLACE OF USE BOUNDARIES

STATE ENGINEER'S USE

84530
V010769, V010770, V010771
V010772, V010773, V010774

FILED
NOV 10 2014
STATE ENGINEER'S OFFICE

(S)

MAP TO ACCOMPANY AN APPLICATION AND PROOFS TO APPROPRIATE SURFACE WATER IN WASHOE COUNTY, NEVADA

FOR STOCKWATER AND DOMESTIC PURPOSES

BY
the Tuledad Grazing Association
P.O. Box 320
Gerlach, NV 89412

DRAWN BY CONN | DATE 10-31-2014

V10774 V10773 V10772 V10771 V10770 V10769 84530