PROPOSED POINT OF DIVERSION AND PLACE OF USE

PORTIONS OF T.22N., R.49E., T.23N., R.50E., T.22N., R.50E., AND T.22N., R51E., M.D.B.&M.

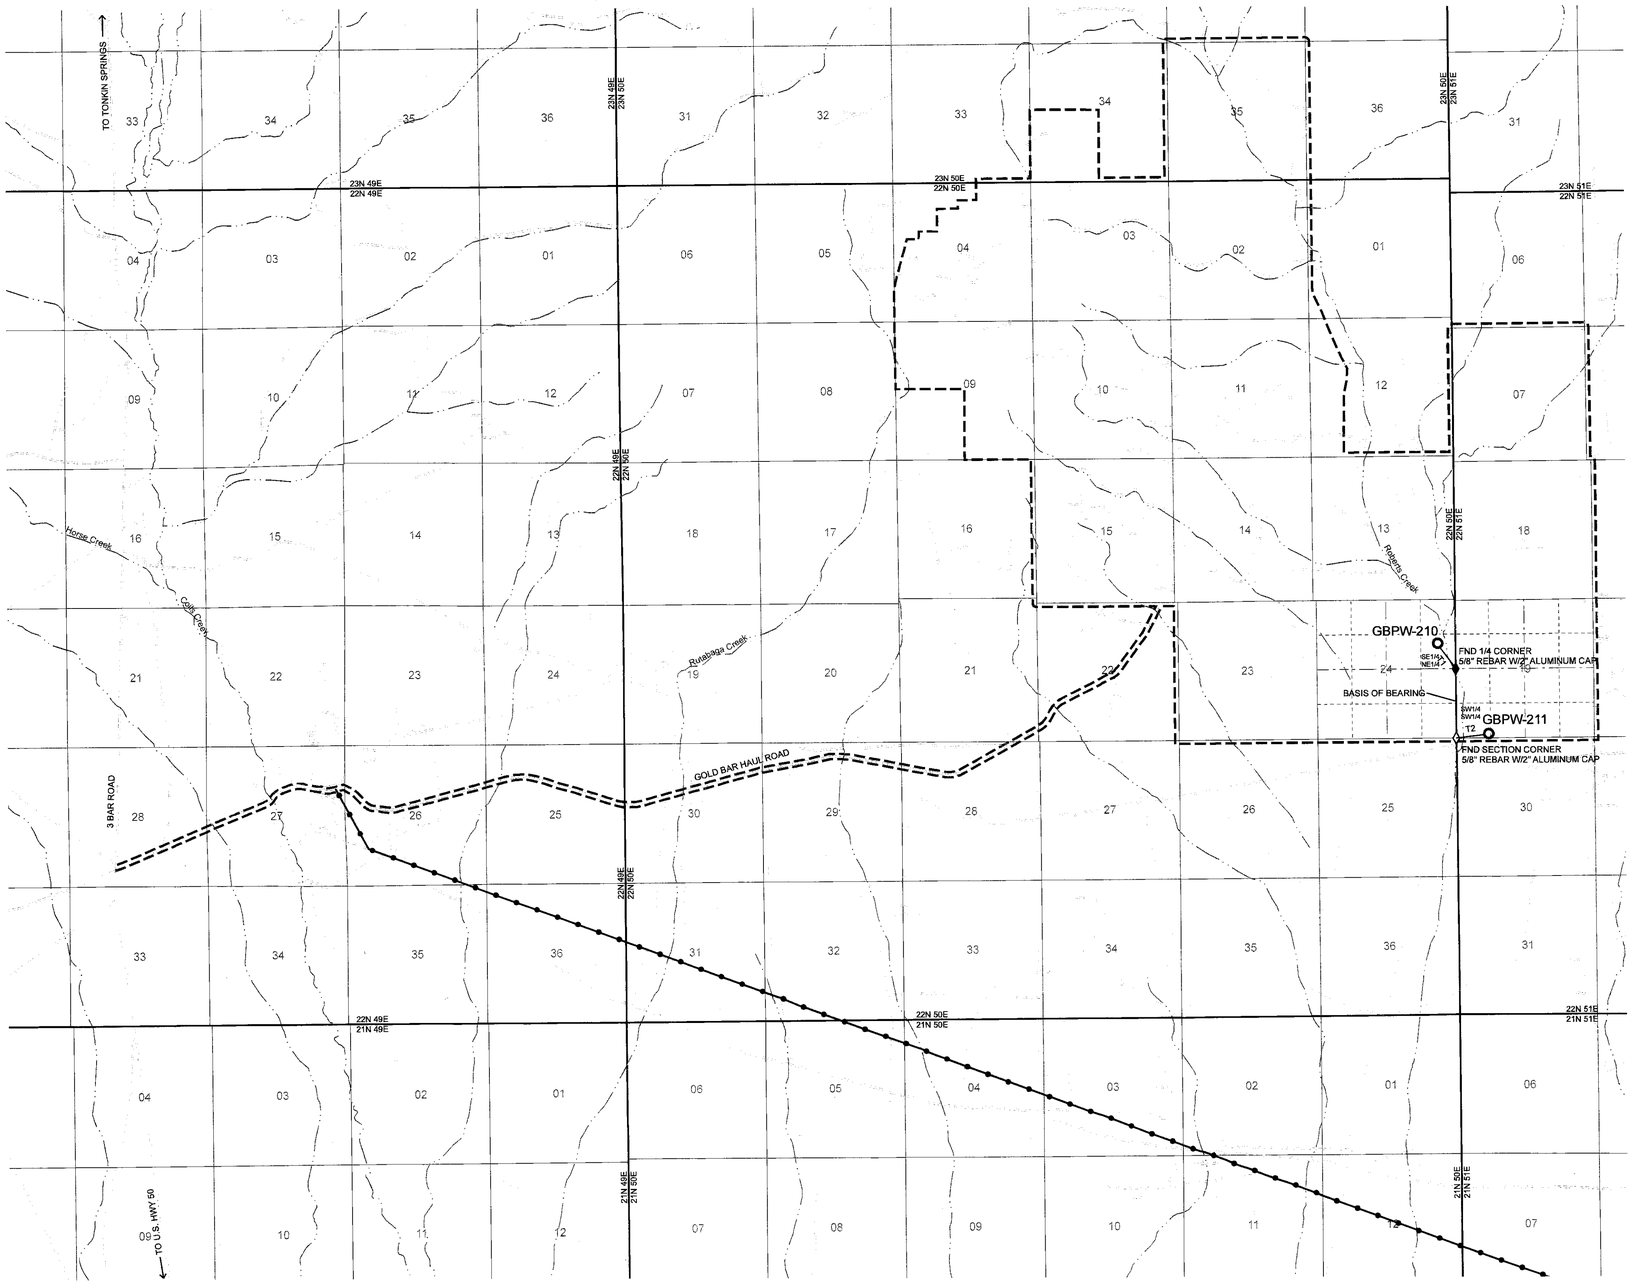

STATE OF NEVADA
COUNTY OF WASHOE } SS

I, TIMOTHY P. DONAHOE, BEING FIRST DULY SWORN, DEPOSE AND SAY THAT SITE INSPECTIONS HAVE BEEN MADE UNDER MY SUPERVISION AND DIRECTION, BETWEEN AUGUST 4, 2014 AND AUGUST 11, 2014; THAT THE LOCATION OF EACH REFERENCE MONUMENT HAS BEEN VERIFIED BY SITE INSPECTION; THAT THE PROPOSED POINT OF DIVERSION AND THE PROPOSED PLACE OF USE SITE HAVE BEEN INSPECTED; THAT THIS SUPPORTING MAP, CONSISTING OF SHEETS NUMBERED FROM 1 TO 1, INCLUSIVE, HAS BEEN CORRECTLY DRAWN TO THE DESIGNATED SCALE FROM SURVEYING CALCULATION NOTES PREPARED BY ME, OR UNDER MY SUPERVISION AND DIRECTION, RELYING UPON ANALYSIS OF RECORDED SURVEY MAPS AND OTHER RECORDED SURVEYING DOCUMENTS ON FILE IN THE OFFICE OF THE STATE ENGINEER, U.S. BUREAU OF LAND MANAGEMENT AND EUREKA COUNTY RECORDER; THAT THIS MAP TRULY AND CORRECTLY REPRESENTS THE PROPOSED LOCATION AND EXTENT OF WORKS USED TO DIVERT WATER FROM AN UNDERGROUND SOURCE IN EUREKA COUNTY, NEVADA BY MCEWEN MINING INC. FOR MINING, MILLING AND DOMESTIC PURPOSES; THAT THE PROPOSED POINT OF DIVERSION, THE PROPOSED PLACE OF USE BOUNDARY, THE LOCATION AND NAMES OF PUBLIC WORKS OR STREAMS WHICH ARE CROSSED BY OR CONNECTED WITH THE PROPOSED WORKS, ARE FULLY AND CORRECTLY DESIGNATED HEREON.

TIMOTHY P. DONAHOE, SWRS # 1272

PROFESSIONAL LAND SURVEYOR - STATE OF NEVADA
TIMOTHY P. DONAHOE
Exp: 12/31/14
No. 21787

SUBSCRIBED AND SWORN TO BEFORE ME
THIS 05 DAY OF December, 2014
Ruth H. Buffa
NOTARY PUBLIC IN AND FOR Washoe COUNTY, Nevada
MY COMMISION EXPIRES June 16, 2015.

RUTH H. BUFFA
Notary Public - State of Nevada
Appointment Recorded in Washoe County
No: 99-53927-2 - Expires June 16, 2015

BASIS OF BEARNINGS

THE SOUTH ½ OF THE EAST LINE OF SECTION 24, T.22N., R.50E., M.D.B.&M. BEARING S0°58'49"W, A DISTANCE OF 2642.08 FEET.

REFERENCES

1. RECORD OF SURVEY FOR ROBERTS CREEK RANCH DATED 1/22/2013 ON FILE WITH THE EUREKA COUNTY RECORDER'S OFFICE AS DOCUMENT NO. 0223718.
2. GEOSPATIAL DATA FOR T.22N., R.50E. AND T.22N., R.51E., M.D.B.&M. AVAILABLE FROM THE BUREAU OF LAND MANAGEMENT GEOGRAPHIC COORDINATE DATABASE.

SURVEY TIES

T1 – S37°43'33.19"E, 1192.91'
T2 – S85°03'40.69"W, 1193.56'

N

SCALE
3,000 1,500 0 3,000 6,000 9,000 12,000 Feet
1 inch = 3,000 feet

srk consulting

5250 Neil Road, Suite 300
Reno, NV 89502
phone: 775-828-6800
fax: 775-828-6820

LEGEND

- PROPOSED PLACE OF USE BOUNDARY
- TOWNSHIP LINE
- SECTION LINE
- 1/4 SECTION LINE
- 1/16 SECTION LINE
- EXISTING POWERLINE
- STREAM
- ROAD
- PROPOSED POINT OF DIVERSION
- FOUND 1/4 CORNER AS DESCRIBED
- FOUND SECTION CORNER AS DESCRIBED

STATE ENGINEER'S USE

12/19/14 - The Tie distance for well GBPW-210 is 1192.51 ft not 1192.91 ft per e-mail from surveyor, dated 12/19/14.

84546
84547

FILED
DEC 05 2014
STATE ENGINEER'S OFFICE

(S)

MAP TO ACCOMPANY APPLICATION TO CHANGE THE POINT OF DIVERSION AND PLACE OF USE UNDER PERMIT 82105 FOR MINING, MILLING AND DOMESTIC PURPOSES BY

MCEWEN MINING INC.

FROM AN UNDERGROUND SOURCE IN EUREKA COUNTY, NEVADA

84547 84546