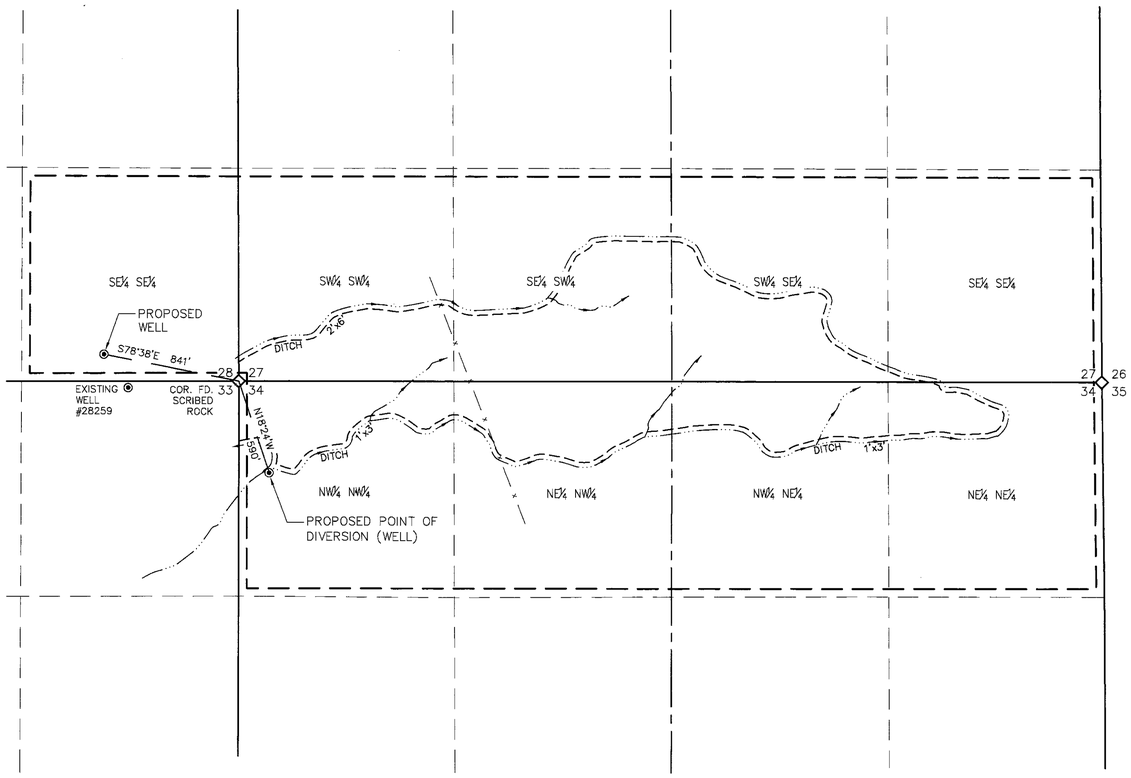

N

SEC. 27, 28, 33 & 34,
T.38N., R.54E. M.D.M.

SURVEYOR'S CERTIFICATE

I, WILLIAM A. NISBET, BEING FIRST DULY SWORN, DEPOSE AND SAY THAT THIS MAP, CONSISTING OF ONE SHEET, HAS BEEN CORRECTLY DRAWN TO THE DESIGNATED SCALE FROM FIELD NOTES OF A SURVEY MADE BY ME, ON THE 18th DAY OF SEPTEMBER, 2014; THAT IT TRULY AND CORRECTLY REPRESENTS THE PROPOSED LOCATION AND EXTENT OF THE WORKS USED TO DIVERT WATER FROM **UNDERGROUND** IN **ELKO COUNTY** BY **KATHLEEN A. TAYLOR REVOCABLE LIVING TRUST** FOR **IRRIGATION, STOCK WATERING, AND DOMESTIC PURPOSES**. THAT THE PROPOSED POINT OF DIVERSION, THE APPROXIMATE LOCATION AND SIZE OF THE DIVERTING CHANNEL OR OTHER CONDUIT, ALL RESERVOIRS OR BASINS, THE LOCATION AND NAMES OF ALL OTHER WORKS WHICH WILL CROSS OR CONNECT WITH THE PROPOSED WORKS, AND THE BOUNDARY OF ALL LANDS, SHOWING BY 40-ACRE SUBDIVISIONS THE AREAS PROPOSED TO BE SERVED, ARE FULL AND CORRECTLY DESIGNATED THEREON.

William A. Nisbet 11/13/14

WILLIAM A. NISBET
NEVADA STATE WATER RIGHT SURVEYOR NO. 448

Exp. 12/31/15

NOTARY PUBLIC CERTIFICATE

STATE OF NEVADA

COUNTY OF ELKO

SUBSCRIBED AND SWORN TO BEFORE ME ON THIS 13 DAY OF NOV, 2014 BY WILLIAM A. NISBET.

BY: Coralee Griswold

NOTARY PUBLIC IN AND FOR
ELKO COUNTY, NEVADA

CORALEE GRISWOLD
Notary Public-State of Nevada
APPT. NO. 94-1860-6
My App. Expires May 29, 2018

BASIS OF BEARINGS: positions and ties are GPS derived, using NAD83 datum, with GPS accuracy greater than +/- 3 meters. Section line positions are as shown on the plat of survey or dependent resurvey of the relevant township, by U.S. Bureau of Land Management.

LEGEND

— — — — PROPOSED PLACE OF USE
- - - - - - - - EXISTING PLACE OF USE
⊙ PROPOSED WELL SITE

SCALE: 1" = 500'

500' 0 500' 1000'

FARR WEST
ENGINEERING
5442 LONGLEY LANE, SUITE A
RENO, NEVADA 89511 PHONE:
(775) 851-4788 FAX: (775)
851-0766

JOB: 2266.001
CREATED BY: PJB
DWG. NO.
W14015

STATE ENGINEER'S USE

84548
84549

FILED
NOV 21 2014
STATE ENGINEER'S OFFICE

MAP TO ACCOMPANY
APPLICATION TO APPROPRIATE WATER
FOR
IRRIGATION, STOCK WATERING, &
DOMESTIC purposes
BY
KATHLEEN A. TAYLOR
REVOCABLE LIVING TRUST
FROM
UNDERGROUND
IN
ELKO COUNTY

86640 84549 84548