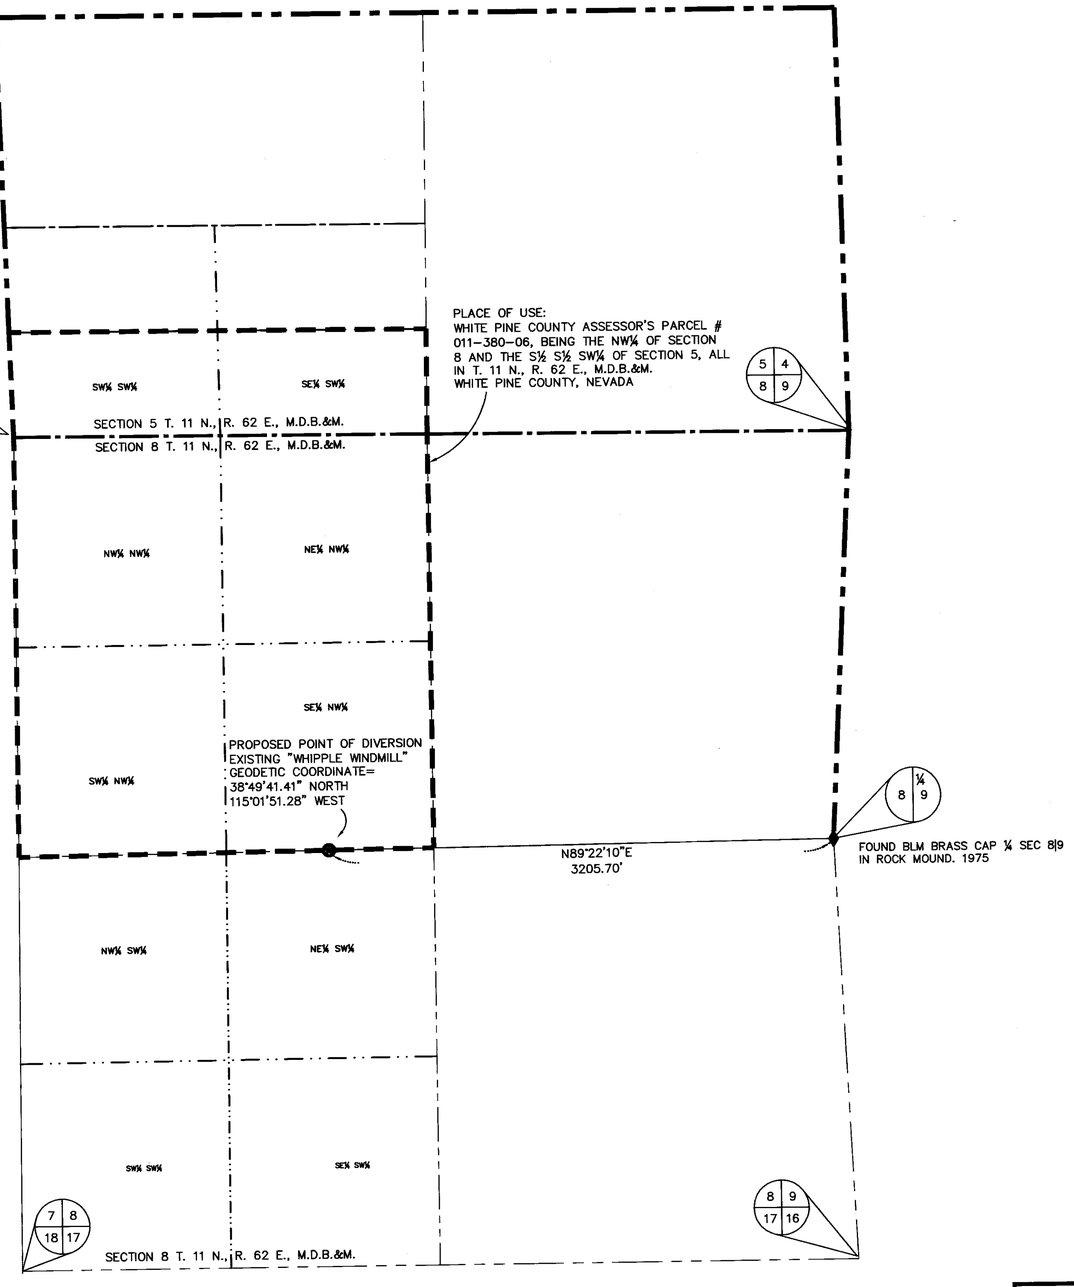

PLACE OF USE:
WHITE PINE COUNTY ASSESSOR'S PARCEL # 011-380-06, BEING THE NW¼ OF SECTION 8 AND THE S½ S½ SW¼ OF SECTION 5, ALL IN T. 11 N., R. 62 E., M.D.B.&M. WHITE PINE COUNTY, NEVADA

FOUND BLM BRASS CAP ¼ SEC 8|9 IN ROCK MOUND. 1975

N

1"=500'

GRAPHIC SCALE

500 0 250 500 1000 2000

(IN FEET)
1 inch = 500 ft.

LEGEND

◊	SECTION CORNER
♦	1/4 CORNER, 1/16 CORNER
	PLACE OF USE
	SECTION LINE
	1/4 SECTION LINE
	1/16 SECTION LINE
FND.	FOUND

BASIS OF BEARINGS:

THE BASIS OF BEARING FOR THIS SURVEY IS GRID NORTH OF THE NEVADA STATE PLANE COORDINATE SYSTEM, NORTH AMERICAN DATUM 1983, EAST ZONE AS OBSERVED ON NOVEMBER 14, 2014 BY GPS METHODS WITH AN HORIZONTAL ACCURACY OF +/_ FIVE FEET (5')

STATE OF NEVADA
COUNTY OF WHITE PINE } SS.

I, GREGORY D. RIVERO, ACTING AS A AGENT FOR SOLARUS, LLC, BEING FIRST DULY SWORN, DEPOSE AND SAY THAT THIS MAP, CONSISTING OF ONE SHEET, HAS BEEN CORRECTLY DRAWN TO THE DESIGNATED SCALE FROM FIELD NOTES OF A SURVEY MADE BY ME, OR UNDER MY DIRECT SUPERVISION AND DIRECTION, BETWEEN THE 18TH DAY OF JULY ~~18~~, 2014 AND NOVEMBER 9TH, 2014; THAT IT TRULY AND CORRECTLY REPRESENTS THE PROPOSED LOCATION AND EXTENT OF WORKS USED TO DIVERT WATER FROM AN UNDERGROUND SOURCE, IN BASIN 207, WHITE PINE COUNTY, NEVADA BY WHIPPLE FAMILY REVOCABLE ~~FAMILY~~ LIVING TRUST, KEVIN AND WILMA WHIPPLE TRUSTEES, FOR STOCKWATER PURPOSES. THAT THE PROPOSED POINT OF DIVERSION, THE APPROXIMATE LOCATION AND SIZE OF THE DIVERTING CHANNEL OR OTHER CONDUIT, THE PLACE AND MANOR OF USE, AND LOCATION AND NAMES OR STREAMS WHICH ARE CROSSED BY, OR CONNECTED WITH THE SAID WORKS, ARE FULLY AND CORRECTLY DESIGNATED THEREON.

GREGORY D. RIVERO,
STATE WATER RIGHTS SURVEYOR
NEVADA LICENSE No. 6902
NEVADA WATER RIGHTS CERTIFICATE 1016

PROFESSIONAL LAND SURVEYOR - STATE OF NEVADA
GREGORY D. RIVERO
Exp. 12-31-15
#902

Nov. 21, 2014

ACKNOWLEDGMENT

SUBSCRIBED AND SWORN TO BEFORE ME THIS 21 DAY OF November, 2014

Veronica Robison

NOTARY PUBLIC IN AND FOR WHITE PINE COUNTY, NEVADA.
MY COMMISSION EXPIRES 11-1-17

VERONICA ROBISON
NOTARY PUBLIC
STATE OF NEVADA
No. 02-73070-17 My Appt. Exp. Nov. 1, 2017

SOLARUS
LAND SURVEYING
WATER RIGHTS
MAPPING
1040 MILL STREET, ELY, NV 88301-2109
775-289-3696
WWW.SOLARUSNV.COM

STATE ENGINEERS USE

84551

FILED
DEC 12 2014
STATE ENGINEER'S OFFICE

MAP TO ACCOMPANY
APPLICATION TO APPROPRIATE WATER

FOR STOCKWATER

BY: WHIPPLE FAMILY REVOCABLE ~~FAMILY~~ LIVING TRUST, KEVIN AND WILMA WHIPPLE TRUSTEES

FROM: UNDERGROUND SOURCE, WHITE RIVER VALLEY BASIN #207, IN WHITE PINE COUNTY, NEVADA

84551