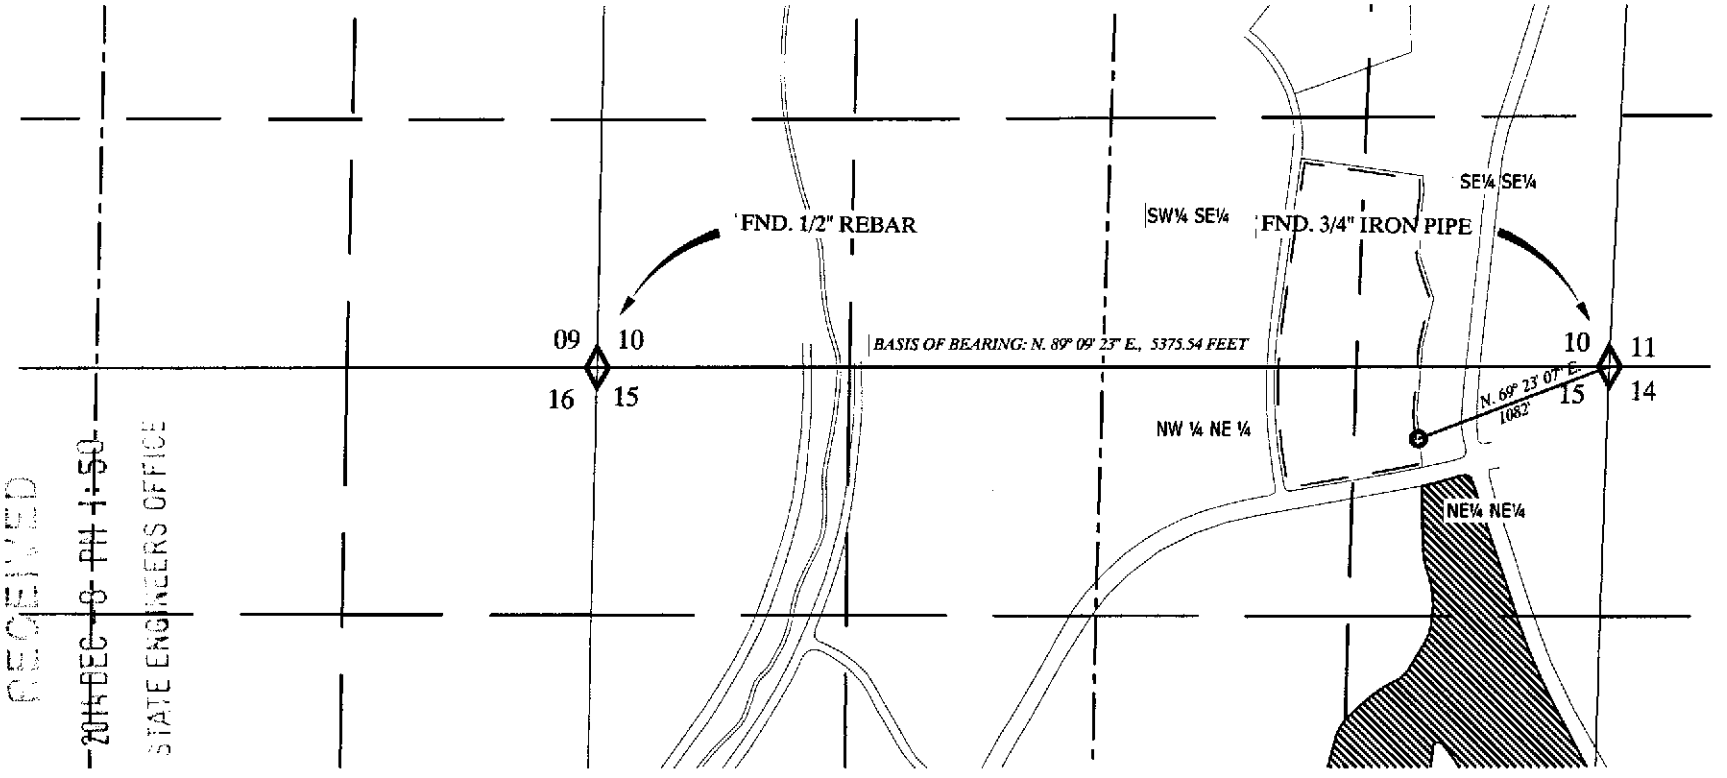

T.18N., R.20E., M.D.B.&M.

Scale: 1 inch = 1,000 ft.

LEGEND

- PLACE OF USE - PERMIT 80673
- PROPOSEd PLACE OF USE
- FOUND CORNER AS DESCRIBED
- PROPOSED POINT OF DIVERSION

RECEIVED
2014 DEC 8 PM 1:50
STATE ENGINEERS OFFICE

FILED
DEC 0 8 2014
STATE ENGINEER'S OFFICE

BASIS OF BEARINGS

THE NORTH LINE OF SECTION 15, T.18N., R.20E., M.D.B. & M., BEARING N. 89° 09' 23" E., A DISTANCE OF 5375.54 FEET AS SHOWN ON RECORD OF SURVEY #4001 RECORDED AS DOCUMENT #2609660, ON OCTOBER 25, 2001 IN THE WASHOE COUNTY RECORDER'S OFFICE

REFERENCE DOCUMENTS

1. TRUCKEE RIVER MAP TR-012, SIGNED BY THE FEDERAL WATER MASTER ON SEPTEMBER 3, 1997, ON FILE AT THE NEVADA DIVISION OF WATER RESOURCES

TEC CIVIL ENGINEERING CONSULTANTS
9480 Double Diamond Pkwy, #200, Reno, Nevada 89521
(775)852-7800 Fax(775)852-7909

MAP TO ACCOMPANY APPLICATION TO CHANGE THE POINT OF DIVERSION, MANNER AND PLACE OF USE OF A PORTION OF PERMIT 80673
BY
DAMONTE FAMILY LIMITED PARTNERSHIP, A NEVADA LIMITED PARTNERSHIP
FOR
CONSTRUCTION USE
FROM
STEAMBOAT CREEK
WASHOE COUNTY NEVADA

84577 T

84577 T