SHEET NO. 1 OF 1 SHEETS.

HIGH DESERT ENGINEERING LLC

CONSULTING ENGINEERING & SURVEYING
640 IDAHO STREET
ELKO, NEVADA 89801
(775) 738-4053

W215045

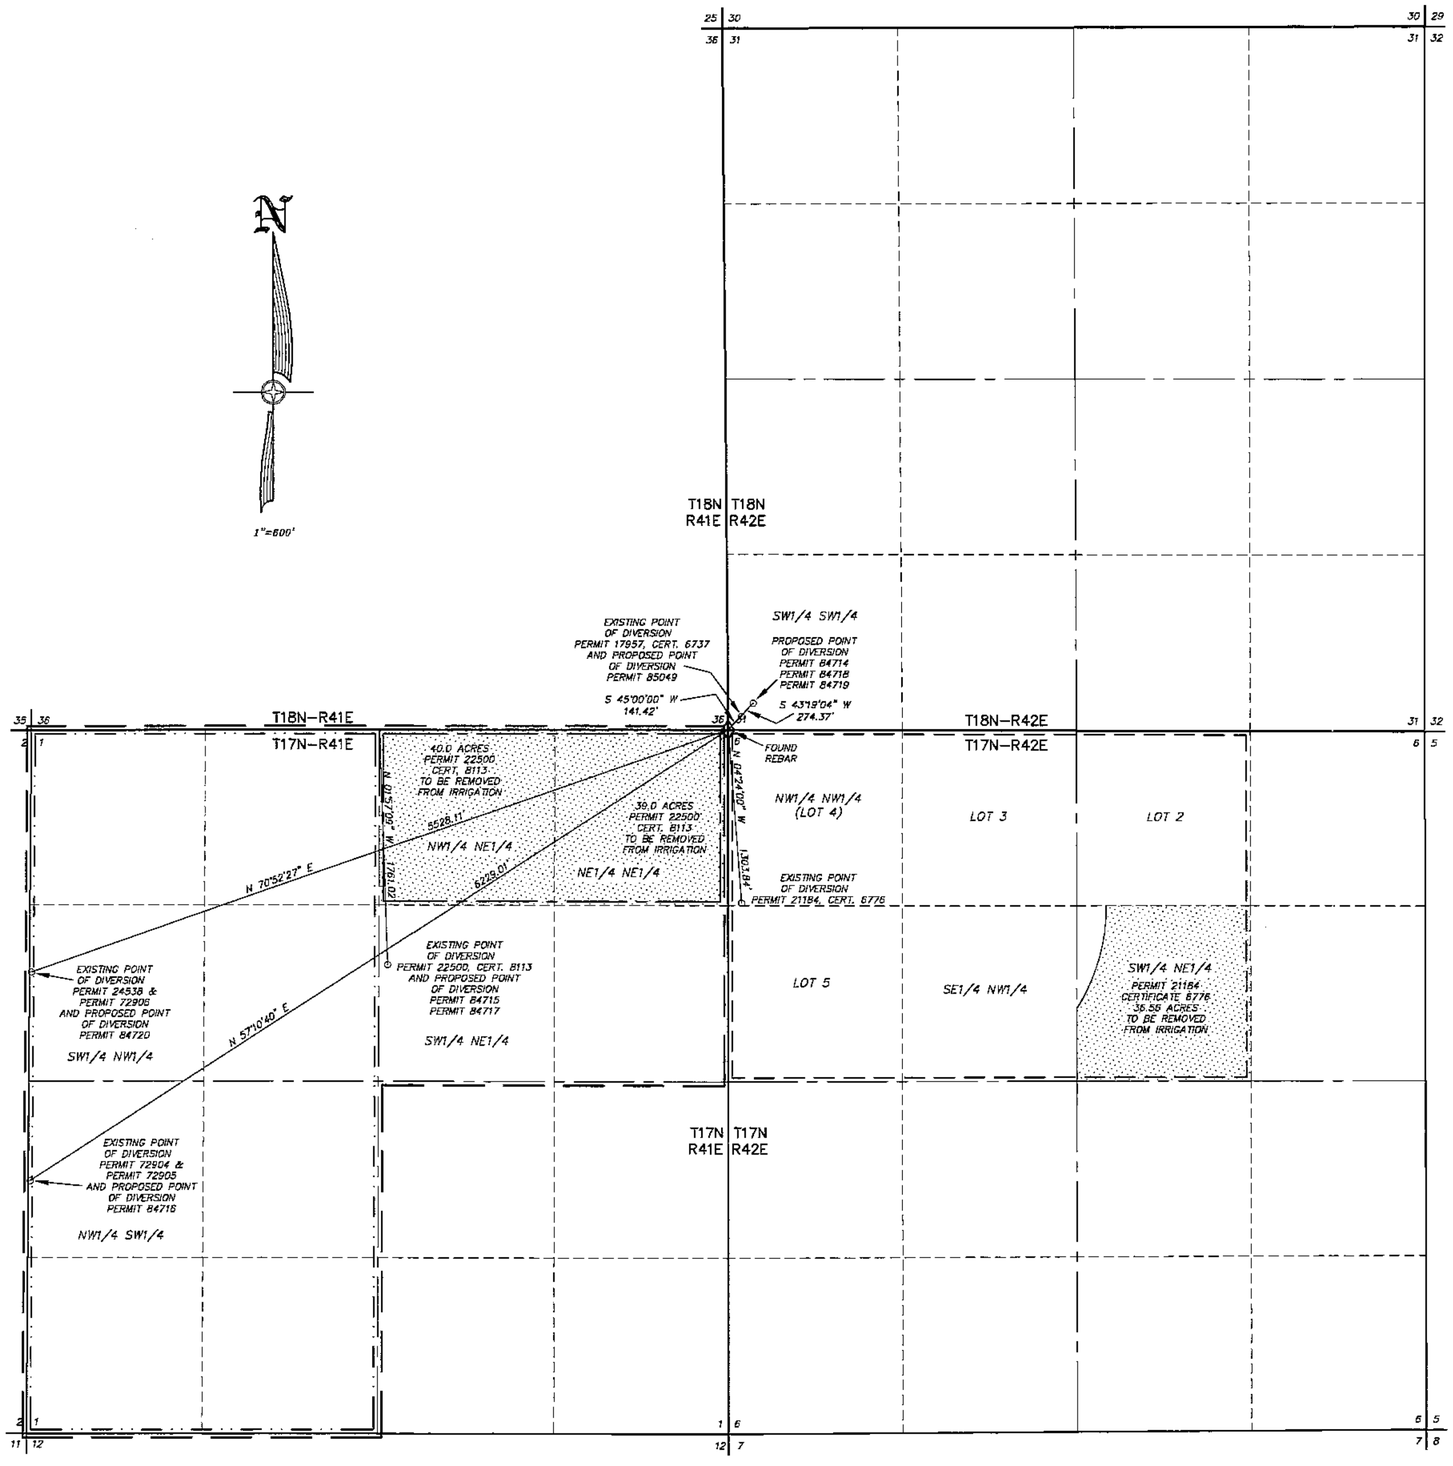

STATE OF NEVADA }
COUNTY OF ELKO } SS.

I, ROBERT E. MORLEY, BEING FIRST DULY SWORN, DEPOSE AND SAY THAT THIS MAP, CONSISTING OF 1 SHEET, NUMBERED FROM 1 TO 1, INCLUSIVE, HAS BEEN CORRECTLY DRAWN TO THE DESIGNATED SCALE FROM SURVEYING CALCULATION NOTES PREPARED BY ME, OR UNDER MY SUPERVISION AND DIRECTION, RELYING UPON ANALYSIS OF RECORDED SURVEY MAPS AND OTHER RECORDED SURVEYING DOCUMENTS IN THE OFFICE OF THE STATE ENGINEER, AND FROM FIELD NOTES OF A SURVEY MADE BY ME, OR UNDER MY SUPERVISION AND AND DIRECTION, BETWEEN THE 2ND DAY OF SEPTEMBER, 2015, AND THE 3RD DAY OF SEPTEMBER, 2015; THAT IT TRULY AND CORRECTLY REPRESENTS THE PROPOSED LOCATION AND EXTENT OF THE WORKS USED TO DIVERT WATER FROM UNDERGROUND, IN LANDER COUNTY, NEVADA, BY ANDREOLA FARMS, INC., FOR STOCKWATER, IRRIGATION AND DOMESTIC PURPOSES. THAT THE PROPOSED POINT OF DIVERSION, THE APPROXIMATE LOCATION AND SIZE OF THE DIVERTING CHANNEL OR OTHER CONDUIT, THE PLACE AND MANNER OF USE, AND THE LOCATION AND NAMES OF ALL OTHER WORKS OR STREAMS WHICH ARE CROSSED BY, OR CONNECTED WITH THE SAID WORKS, ARE FULLY AND CORRECTLY DESIGNATED THEREON.

STATE WATER RIGHT SURVEYOR NO. 868

PROFESSIONAL LAND SURVEYOR STATE OF NEVADA
ROBERT E. MORLEY
Exp. 12-31-15
No. 6203
9/10/15

SUBSCRIBED AND SWORN TO BEFORE ME
THIS 10th DAY OF September, 2015.

CHARLENE A. JONES
NOTARY PUBLIC
STATE OF NEVADA
COUNTY OF ELKO
No. 06-103058 MY APPT. EXPIRES FEBRUARY 8, 2018

NOTARY PUBLIC IN AND FOR
MY COMMISSION EXPIRES Feb. 8, 2018

BASIS OF BEARINGS: THE SURVEY TIE SHOWN TO THE PROPOSED POINT OF DIVERSION FOR PERMIT 84714, PERMIT 84718 AND PERMIT 84719 IS G.P.S. WITH THE ACCURACY OF 1 CENTIMETER PLUS OR MINUS 2 PARTS PER MILLION HORIZONTAL. THE DATUM USED WAS WGS84.

THE BASIS OF BEARINGS FOR THE SURVEY TIES TO THE OTHER EXISTING AND PROPOSED POINTS OF DIVERSION SHOWN WERE TAKEN FROM THE PERMITS FOR PERMIT NO.'S 17957, 21184, 22500, 72904, 72905 AND 72906 AND NOT FROM AN ACTUAL FIELD SURVEY.

LEGEND

◇ = FOUND SECTION CORNER AS NOTED

= PROPOSED PLACE OF USE

= EXISTING PLACE OF USE UNDER PERMIT NO. 72904 PERMIT NO. 72905 AND PERMIT NO.72906

= EXISTING PLACE OF USE UNDER PERMIT NO. 21184

= EXISTING PLACE OF USE UNDER PERMIT NO. 22500

600 0 600 1200 1800 2400

SCALE: 1"=600'

STATE ENGINEERS USE

84714, 84718, 84719

FILED
SEP 15 2015
STATE ENGINEER'S OFFICE

MAP TO ACCOMPANY APPLICATION TO CHANGE THE
POINT OF DIVERSION AND PLACE OF USE OF A PORTION
UNDER PERMIT 21184, CERTIFICATE 6776
PLACE OF USE UNDER PERMIT 22500, CERTIFICATE 8113
POINT OF DIVERSION AND PLACE OF USE OF A PORTION
UNDER PERMIT 72904
PLACE OF USE AND MANNER OF USE OF A PORTION
UNDER PERMIT 72904
POINT OF DIVERSION AND PLACE OF USE UNDER PERMIT 72905
POINT OF DIVERSION AND PLACE OF USE OF A PORTION
UNDER PERMIT 72906
PLACE OF USE OF A PORTION UNDER PERMIT 72906
FOR STOCKWATER, IRRIGATION & DOMESTIC USE
BY ANDREOLA FARMS, INC.
FROM UNDERGROUND
IN LANDER COUNTY, NEVADA

84719 84718 84714