SHEET NO. 1 OF 1 SHEETS.

HIGH DESERT ENGINEERING LLC

CONSULTING ENGINEERING & SURVEYING

640 IDAHO STREET
ELKO, NEVADA 89801

(775) 738-4053

W215006

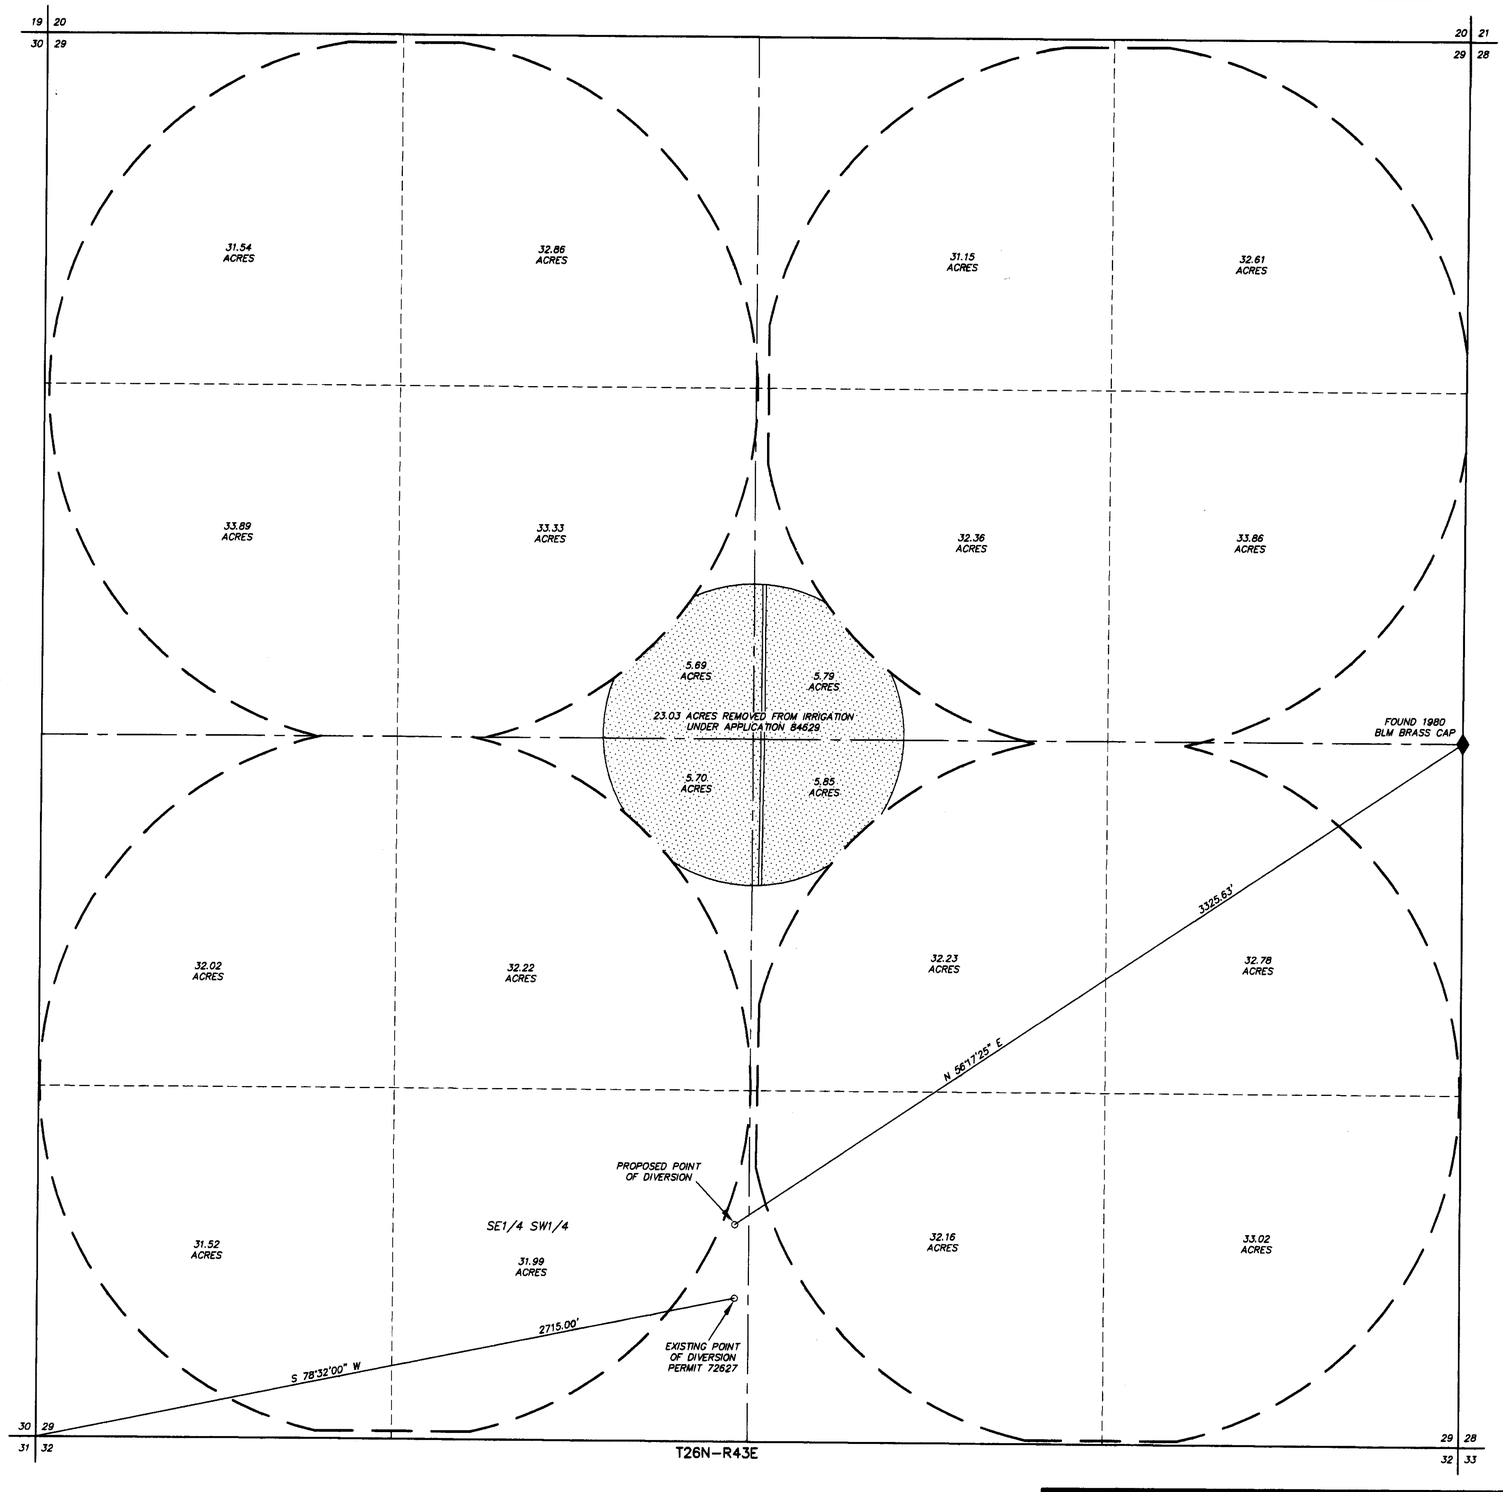

N

1"=300'

STATE OF NEVADA }
COUNTY OF ELKO } SS.

I, ROBERT E. MORLEY, BEING FIRST DULY SWORN, DEPOSE AND SAY THAT THIS MAP, CONSISTING OF 1 SHEET, NUMBERED FROM 1 TO 1, INCLUSIVE, HAS BEEN CORRECTLY DRAWN TO THE DESIGNATED SCALE FROM FIELD NOTES OF A SURVEY MADE BY ME, OR UNDER MY SUPERVISION AND DIRECTION, BETWEEN THE 17TH DAY OF NOVEMBER, 2014, AND THE 18TH DAY OF NOVEMBER, 2014; THAT IT TRULY AND CORRECTLY REPRESENTS THE PROPOSED LOCATION AND EXTENT OF THE WORKS USED TO DIVERT WATER FROM UNDERGROUND, IN LANDER COUNTY, NEVADA, BY DENNIS AND JOANNE CAWRSE, FOR IRRIGATION PURPOSES. THAT THE PROPOSED POINT OF DIVERSION, THE APPROXIMATE LOCATION AND SIZE OF THE DIVERTING CHANNEL OR OTHER CONDUIT, ALL RESERVOIRS OR BASINS, THE LOCATION AND NAMES OF ALL OTHER WORKS WHICH WILL CROSS OR CONNECT WITH THE PROPOSED WORKS, AND THE BOUNDARY OF ALL LANDS, SHOWING BY 40-ACRE SUBDIVISIONS THE AREAS PROPOSED TO BE SERVED, ARE FULLY AND CORRECTLY DESIGNATED THEREON.

PROFESSIONAL LAND SURVEYOR STATE OF NEVADA
ROBERT E. MORLEY
Exp. 12-31-15
No. 6203

STATE WATER RIGHT SURVEYOR NO. 668

1/27/15

SUBSCRIBED AND SWORN TO BEFORE ME
THIS 27th DAY OF January, 2015.

Charlene A. Jones
NOTARY PUBLIC IN AND FOR
MY COMMISSION EXPIRES: Feb. 8, 2018

CHARLENE A. JONES
NOTARY PUBLIC
STATE OF NEVADA
COUNTY OF ELKO
No. 02-72208-8 MY APPT. EXPIRES FEBRUARY 8, 2018

LEGEND

◆ = 1/4 CORNER AS NOTED

— — — — = EXISTING AND PROPOSED PLACE OF USE

BASIS OF BEARINGS: G.P.S. WITH THE ACCURACY OF 1 CENTIMETER PLUS OR MINUS 2 PARTS PER MILLION HORIZONTAL. THE DATUM USED WAS WGS84.

300 0 300 600 900 1200

SCALE: 1"=300'

STATE ENGINEERS USE

84733

FILED
JAN 29 2015
STATE ENGINEER'S OFFICE

MAP TO ACCOMPANY APPLICATION TO CHANGE
THE POINT OF DIVERSION OF A PORTION
UNDER PERMIT 72627, CERTIFICATE 17430
FOR IRRIGATION USE
BY DENNIS AND JOANNE CAWRSE
FROM UNDERGROUND
IN LANDER COUNTY, NEVADA

84733 T