STANKO FAMILY TRUST

40-57

A PORTION OF THE NW 1/4 SEC. 1 T.18N.-R.19E.

SCALE: 1" = 200'

0 200 400

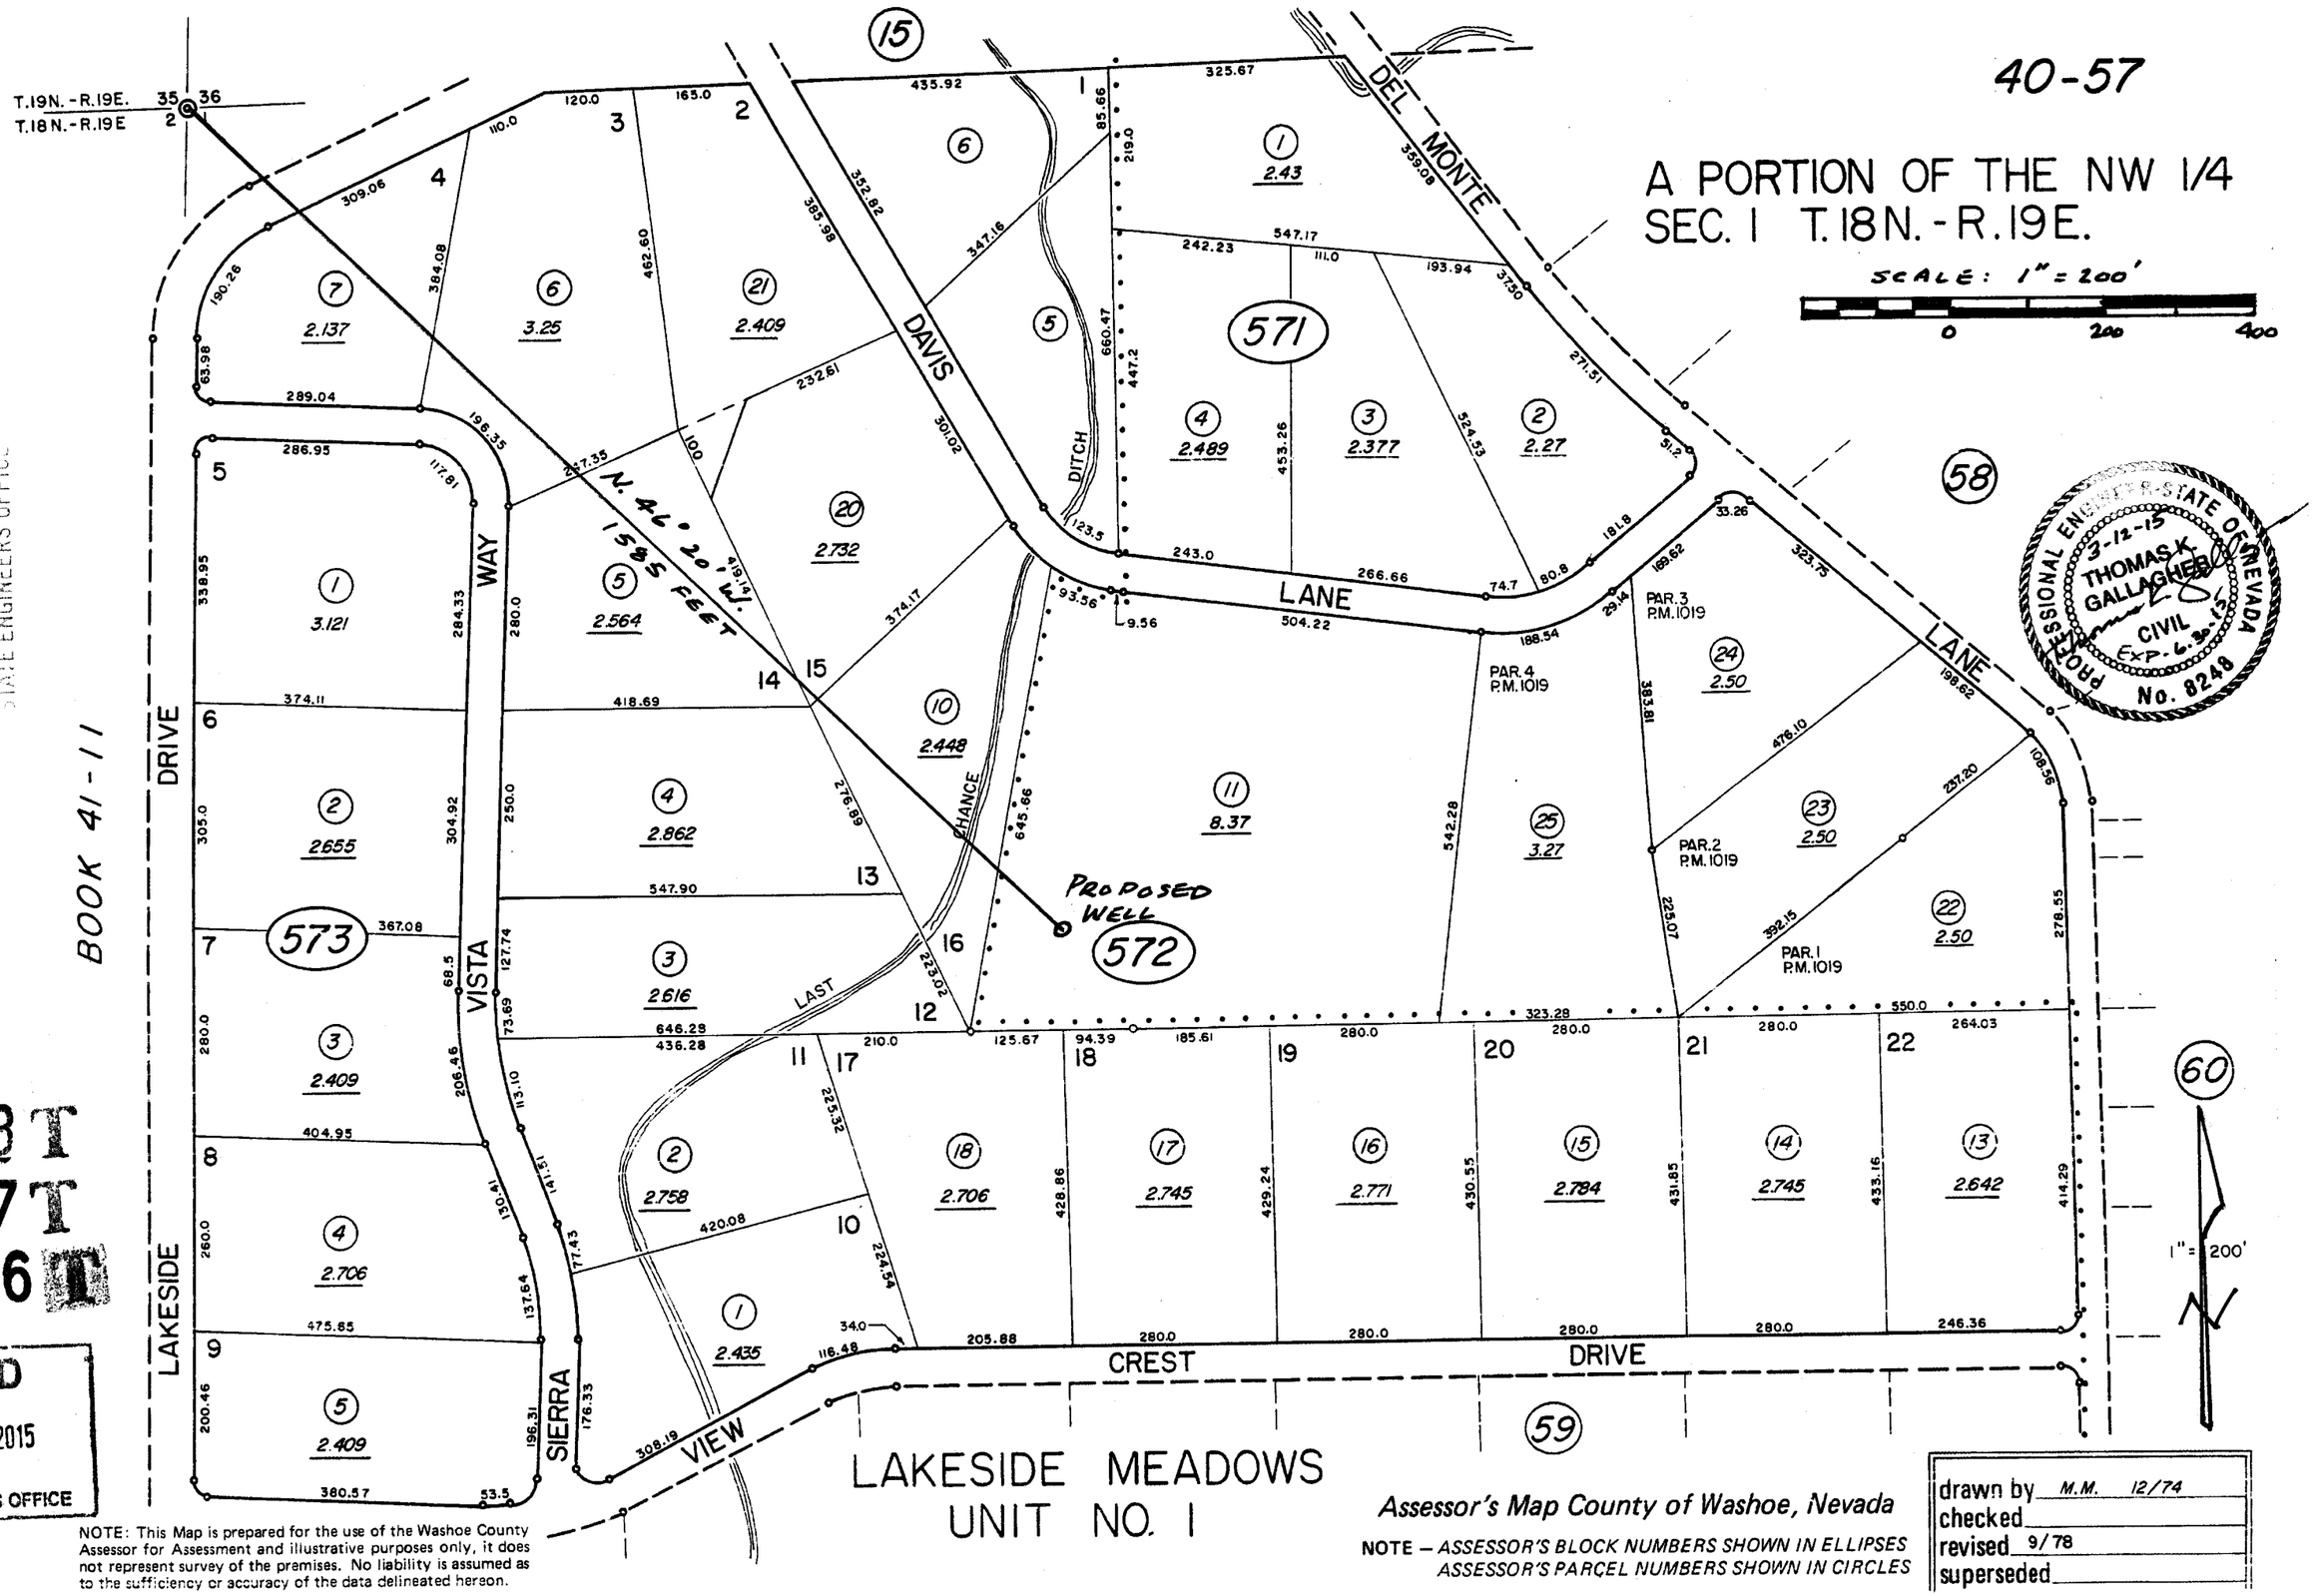

LAKESIDE MEADOWS UNIT NO. 1

Assessor's Map County of Washoe, Nevada

NOTE – ASSESSOR'S BLOCK NUMBERS SHOWN IN ELLIPSES
ASSESSOR'S PARCEL NUMBERS SHOWN IN CIRCLES

NOTE: This Map is prepared for the use of the Washoe County Assessor for Assessment and illustrative purposes only, it does not represent survey of the premises. No liability is assumed as to the sufficiency or accuracy of the data delineated hereon.

drawn by M.M. 12/74
checked
revised 9/78
superseded

BOOK 41-11

RECEIVED
2015 MAR 12 PM 4:49
STATE ENGINEERS OFFICE

84918T
84917T
84916T

FILED
MAR 12 2015
STATE ENGINEER'S OFFICE