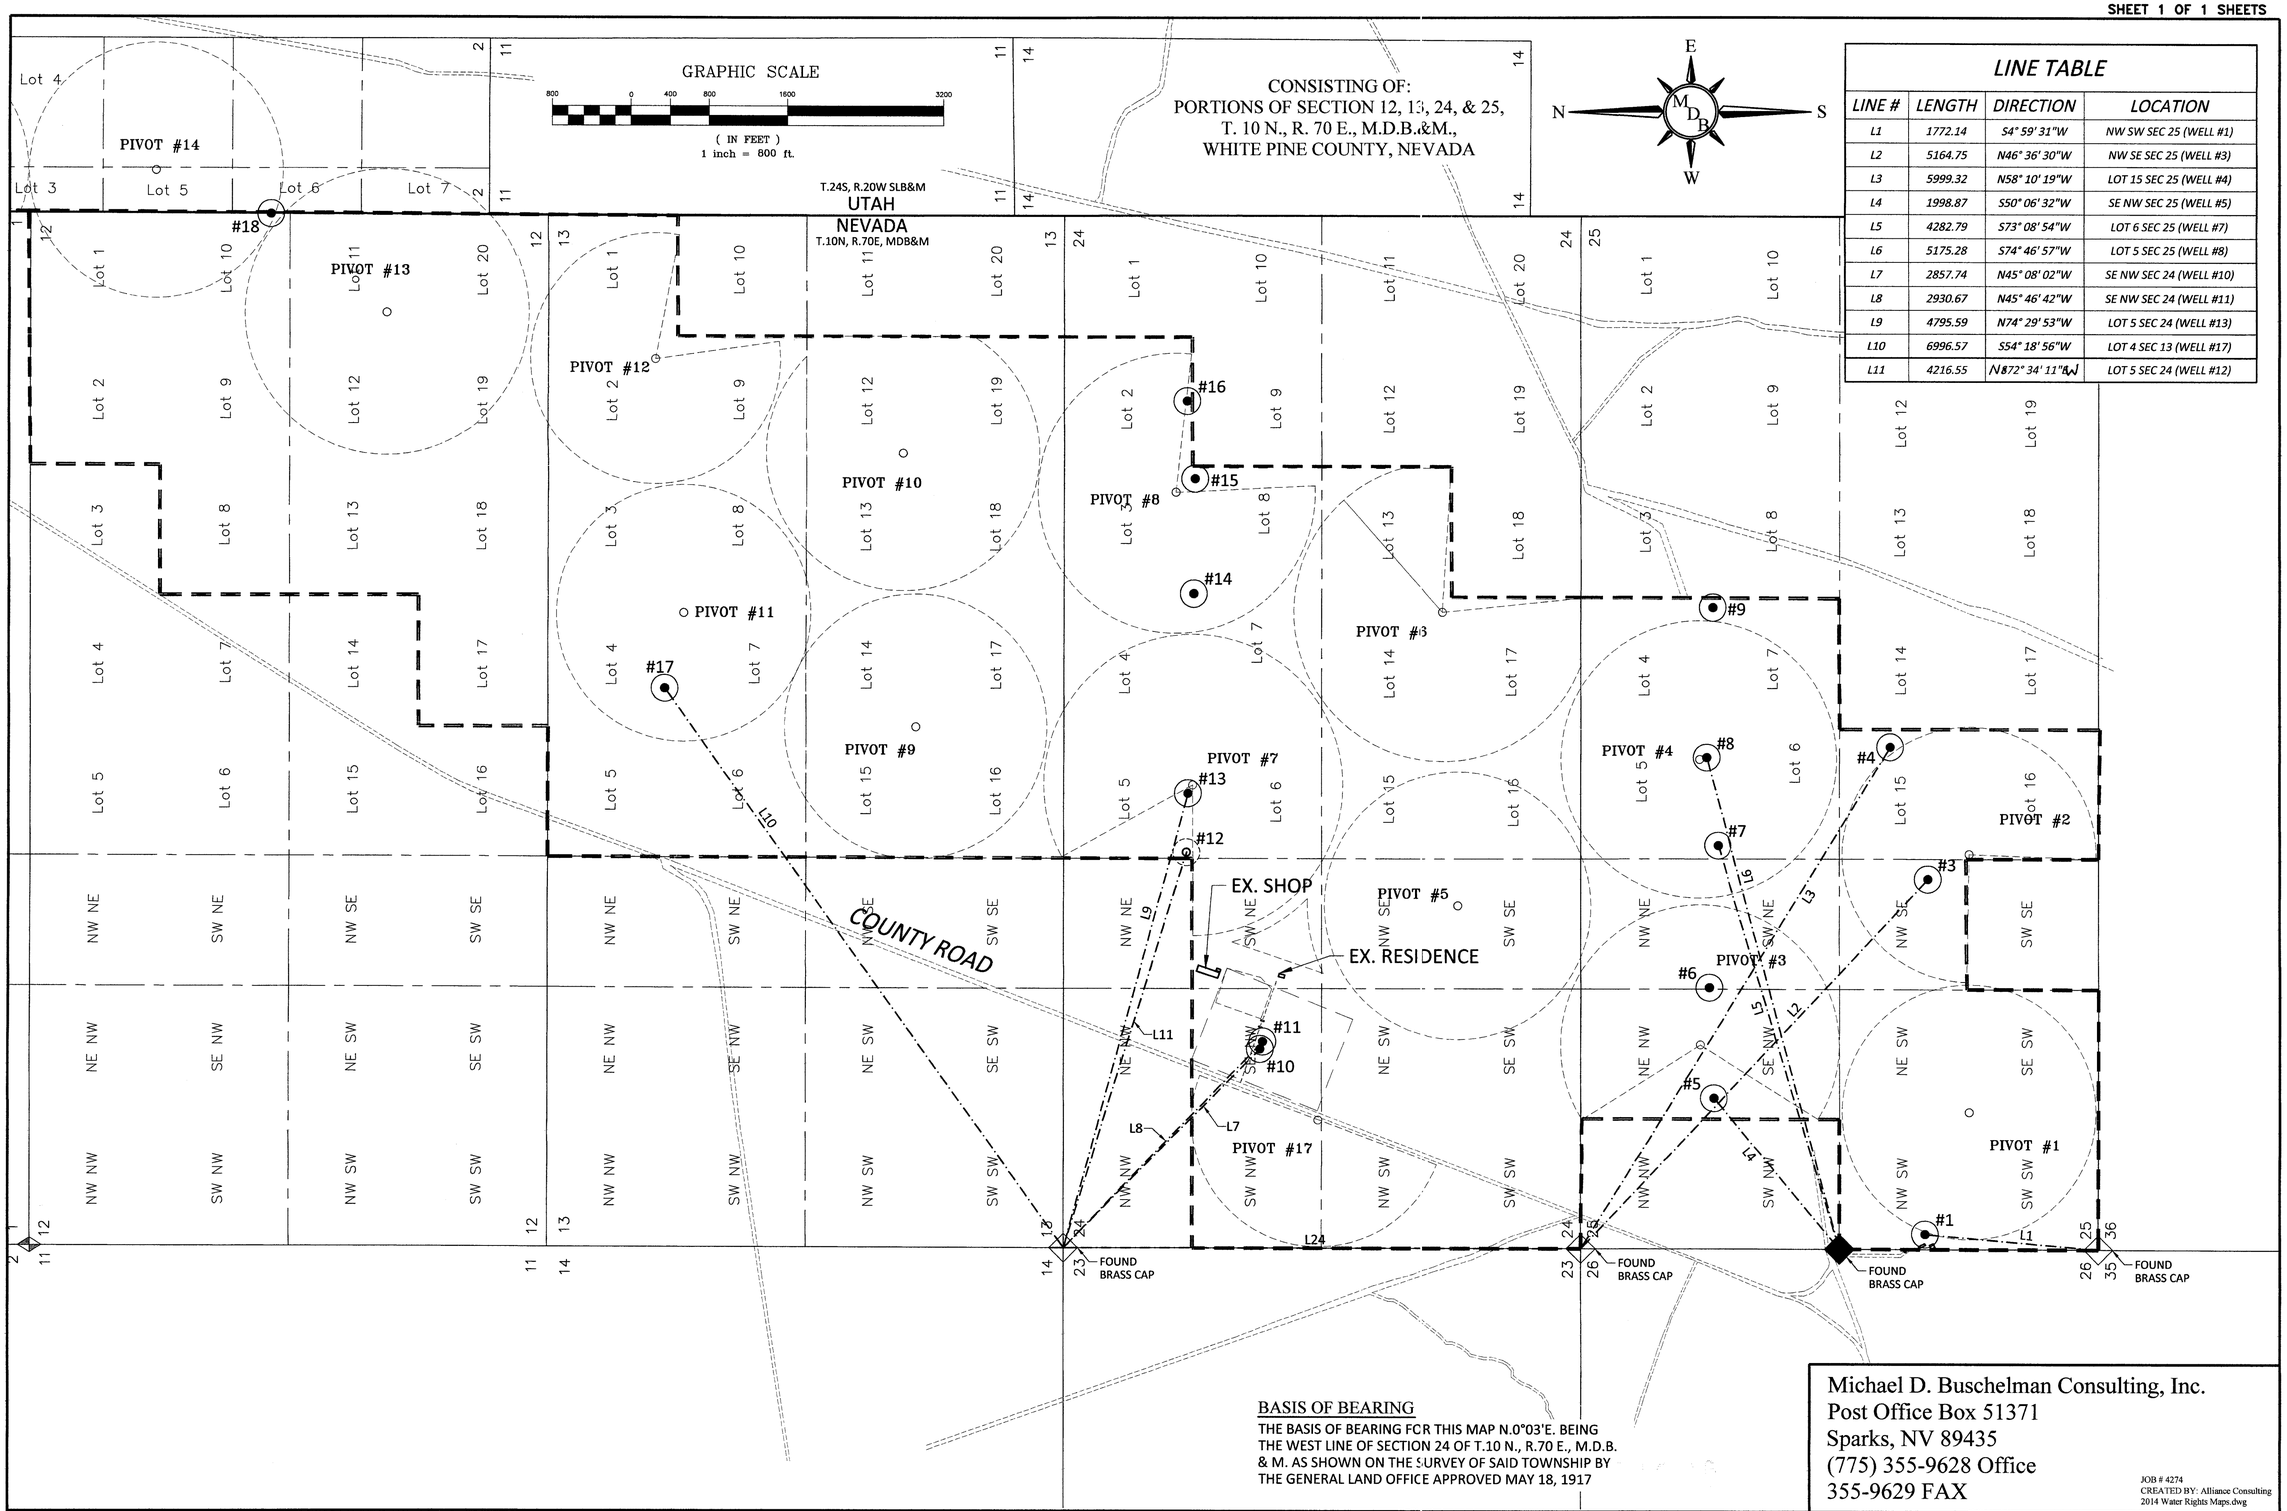

LINE TABLE

LINE #	LENGTH	DIRECTION	LOCATION
L1	1772.14	S4° 59' 31"W	NW SW SEC 25 (WELL #1)
L2	5164.75	N46° 36' 30"W	NW SE SEC 25 (WELL #3)
L3	5999.32	N58° 10' 19"W	LOT 15 SEC 25 (WELL #4)
L4	1998.87	S50° 06' 32"W	SE NW SEC 25 (WELL #5)
L5	4282.79	S73° 08' 54"W	LOT 6 SEC 25 (WELL #7)
L6	5175.28	S74° 46' 57"W	LOT 5 SEC 25 (WELL #8)
L7	2857.74	N45° 08' 02"W	SE NW SEC 24 (WELL #10)
L8	2930.67	N45° 46' 42"W	SE NW SEC 24 (WELL #11)
L9	4795.59	N74° 29' 53"W	LOT 5 SEC 24 (WELL #13)
L10	6996.57	S54° 18' 56"W	LOT 4 SEC 13 (WELL #17)
L11	4216.55	N72° 34' 11"W	LOT 5 SEC 24 (WELL #12)

BASIS OF BEARING

THE BASIS OF BEARING FOR THIS MAP N.0°03'E. BEING THE WEST LINE OF SECTION 24 OF T.10 N., R.70 E., M.D.B. & M. AS SHOWN ON THE SURVEY OF SAID TOWNSHIP BY THE GENERAL LAND OFFICE APPROVED MAY 18, 1917

Michael D. Buschelman Consulting, Inc.
Post Office Box 51371
Sparks, NV 89435
(775) 355-9628 Office
355-9629 FAX

JOB # 4274
CREATED BY: Alliance Consulting
2014 Water Rights Maps.dwg

LEGEND

- TOWNSHIP & RANGE LINE
- SECTION LINE
- QUARTER SECTION LINE
- 16TH SECTION / LOT LINE
- PROPOSED PLACE OF USE (POU)
- EXISTING ROAD
- PROPOSED POINT OF DIVERSION
- FOUND SECTION CORNER AS NOTED
- FOUND QUARTER SECTION CORNER AS NOTED

STATE ENGINEER'S USE 84925T-84951T

FILED
MAR 06 2015
STATE ENGINEER'S OFFICE

MAP TO ACCOMPANY TEMPORARY APPLICATION TO CHANGE
POINT OF DIVERSION AND PLACE OF USE
OF PERMIT NO. 26735 (CERTIFICATE NO. 9480) & 63680
FOR
IRRIGATION AND DOMESTIC PURPOSES
BY
GRANITE PEAK PROPERTIES, LC
FROM UNDERGROUND SOURCES
IN
WHITE PINE COUNTY, NEVADA

85146T 84939T 84925T