84985 T

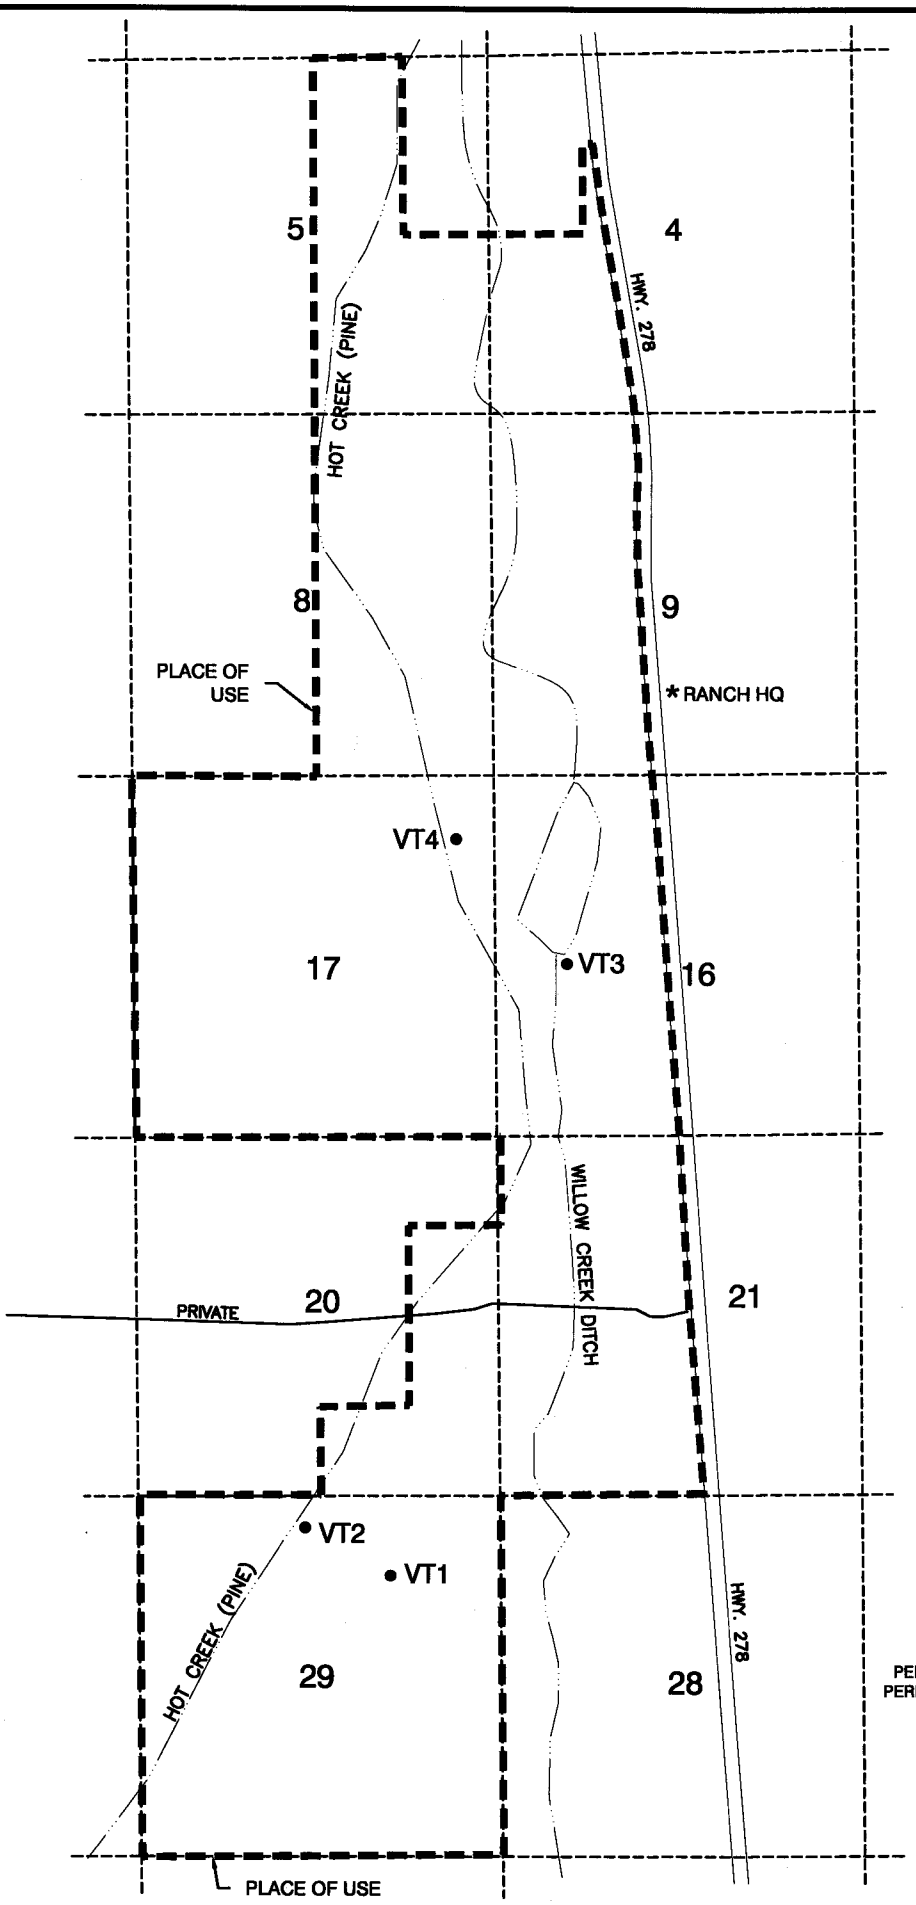

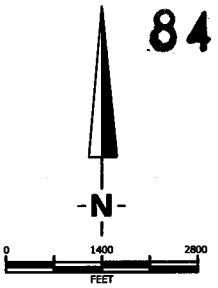

PROPOSED PLACE OF USE

WITHIN SECTIONS 4, 5, 8, 9, 16, 17, 20, 21 & 29,
T.29N., R.52E., M.D.M.

BEING EUREKA COUNTY ASSESSOR PARCELS
05-570-14, 05-570-15, 05-580-04 & 05-580-07

OWNED BY APPLICANT

RECEIVED
2015 MAR 19 PM 4:38
STATE ENGINEERS OFFICE

PROPOSED PLACE OF USE

FILED
MAR 19 2015
STATE ENGINEER'S OFFICE

MAP

TO ACCOMPANY TEMPORARY APPLICATIONS TO CHANGE
THE PLACE OF USE UNDER
PERMIT 53742, CERTIFICATE 13434, PERMIT 76036, CERTIFICATE 17667,
PERMIT 76037, CERTIFICATE 17668, AND A PORTION UNDER PERMIT 76038

FOR IRRIGATION PURPOSES
BY

BARRICK CORTEZ, INC.

FROM UNDERGROUND SOURCES IN
EUREKA COUNTY, NEVADA

T.29N., R.52E., M.D.M.

06-215.13/03-19-2015

84985T

RCI
Resource Concepts Inc