8499 5

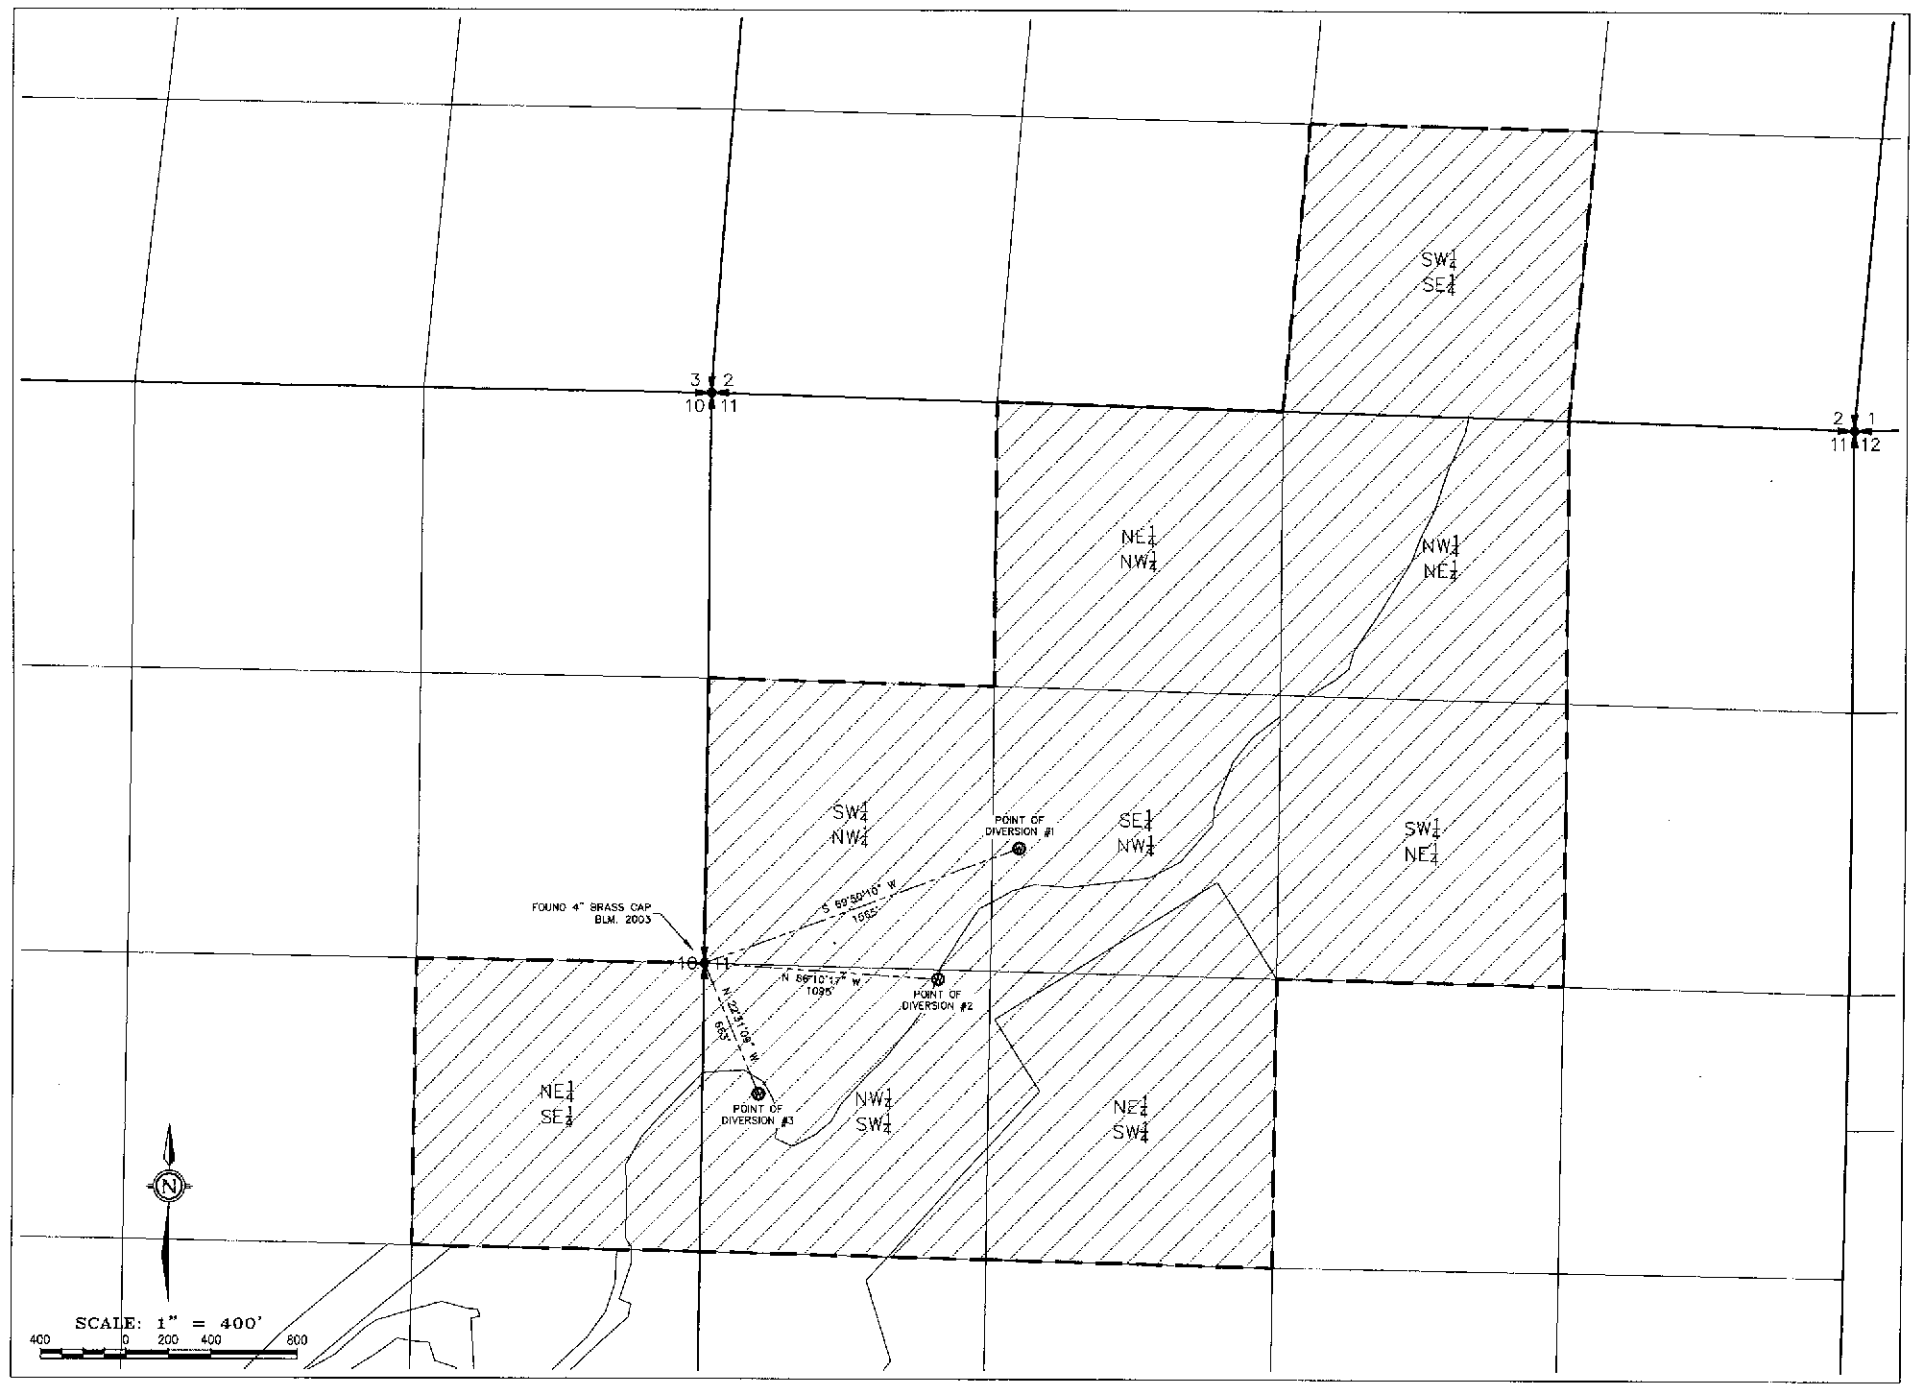

LEGEND

SECTION LINES

1/16TH SECTION LINES

PROPOSED PLACE OF USE

State of Nevada
County of Washoe ss.

I, Glen C. Armstrong, being first duly sworn, depose and say that this map, consisting of one (1) sheet, has been correctly drawn to the designated scale from field notes of a survey made by me, or under my supervision and direction, between February 13, 2015, and March 3, 2015; that it truly and correctly represents the proposed location and extent of the works used to divert water from the Truckee River, in Storey and Washoe Counties, Nevada, by The Board of Regents, for as decreed purposes; that the place of use, the location and name of all other works, and the boundary of all lands shown by 40 acre subdivisions are fully designated hereon.

FOR REVIEW

Glen C. Armstrong
Professional Land Surveyor No. 16451
State Water Rights Surveyor No. 1140

Subscribed and sworn before me on this _____ day of _____, 2015.

Notary Public

PROPOSED PLACE OF USE & POINT OF DIVERSION FOR A PORTION OF PERMIT NO. 67182

A PORTION OF SECTIONS 2, 10, & 11, T.19N., R.21E., M.D.M.

BASIS OF BEARINGS

GRID NORTH BASED ON GPS OBSERVATIONS OF NGS MONUMENT "TANG RESET" (NEVADA STATE PLANE COORDINATES, WEST ZONE, NAD83, FEET). GPS ACCURACY WITHIN 1–3 METERS.

NOTE:
REFER TO PERMIT NO. 67182 FOR THE EXISTING POINT OF DIVERSION.
REFER TO TRUCKEE RIVER DECREE MAP TR-045 FOR THE EXISTING PLACE OF USE.

STATE ENGINEER'S USE

FILED
MAR 25 2015
STATE ENGINEER'S OFFICE

MAP TO ACCOMPANY APPLICATION TO CHANGE THE POINT OF DIVERSION AND PLACE OF USE OF A PORTION OF PERMIT NO. 67182 FOR AS DECREED USE BY THE BOARD OF REGENTS, FROM THE TRUCKEE RIVER.

STOREY & WASHOE COUNTIES NEVADA

US GEOMATICS
P.O. Box 3299
Reno, NV 89505
ph 775-786-5111
fx 775-786-5114
www.usgeomatics.com

Electronic File Location: J:\West McCarran River Restoration\dwg\West McCarran River Restoration – NV stpl west 83ft.dwg