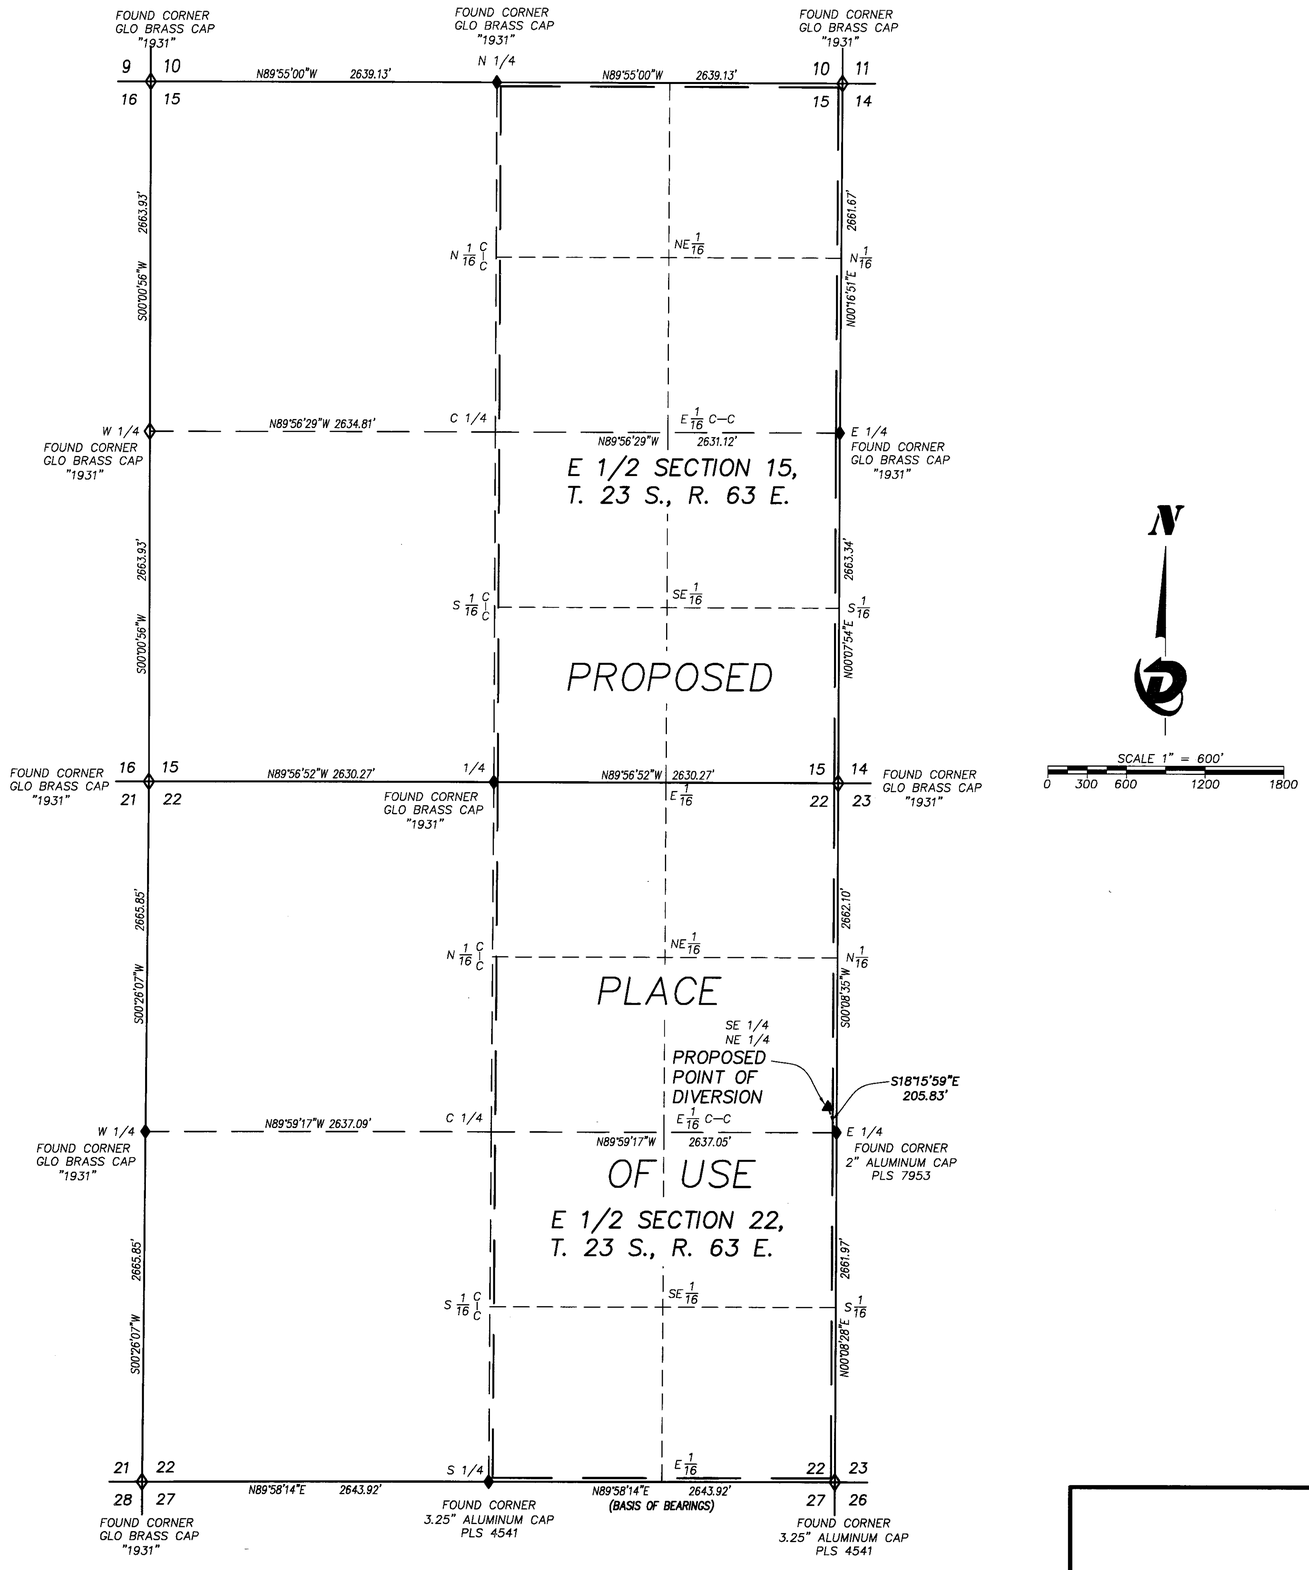

SECTIONS 15 & 22, TOWNSHIP 23 SOUTH, RANGE 63 EAST, M.D.B.&M.
CLARK COUNTY, NEVADA

STATE OF NEVADA } SS
COUNTY OF CLARK

I, ROBERT L. CARRINGTON, BEING FIRST DULY SWORN, DEPOSE AND SAY THAT THIS MAP, CONSISTING OF ONE SHEET, HAS BEEN CORRECTLY DRAWN TO THE DESIGNATED SCALE FROM FIELD NOTES OF A SURVEY MADE BY ME OR UNDER MY DIRECT SUPERVISION AND DIRECTION ON APRIL 3, 2015, THAT IT TRULY AND CORRECTLY REPRESENTS THE EXISTING LOCATION AND EXTENT OF THE FIXED WORKS USED TO DIVERT WATER FROM AN UNDERGROUND SOURCE IN CLARK COUNTY, NEVADA, BY **STARTEL, INC.**, THAT THE PROPOSED POINT OF DIVERSION, PROPOSED PLACE OF USE, THE MANNER OF USE AND THE LOCATION AND NAMES OF ALL OTHER WORKS OR STREAMS WHICH ARE CROSSED BY OR CONNECTED WITH THE SAID WORKS, ARE FULLY AND CORRECTLY DESIGNATED HEREON.

STATE WATER RIGHT SURVEYOR NO. 1165,
PROFESSIONAL LAND SURVEYOR NO. 9103

PROFESSIONAL LAND SURVEYOR - STATE OF NEVADA
ROBERT L. CARRINGTON
EXP. 12/31/16
No. 9103

4/23/15

COUNTY OF CLARK }
STATE OF NEVADA }

SUBSCRIBED AND SWORN TO BEFORE ME THIS 23RD DAY OF APRIL, 2015.
BY ROBERT L. CARRINGTON.

NOTARY PUBLIC IN AND FOR CLARK COUNTY, NEVADA
MY COMMISSION EXPIRES 08-29-2017.

NOTARY PUBLIC
STATE OF NEVADA
County of Clark
PAUL LADRUZZO
No. 10-4111-01 My Appointment Expires Aug. 26, 2017

LEGEND

SECTION LINE
QUARTER SECTION LINE
1/16TH SECTION LINE
PROPOSED PLACE OF USE

PROPOSED POINT OF DIVERSION ▲

BASIS OF BEARINGS

THE BASIS OF BEARINGS IS: NORTH 89°58'14" EAST, BEING THE SOUTH LINE OF THE SOUTHEAST QUARTER (SE 1/4) OF SECTION 22, TOWNSHIP 23 SOUTH, RANGE 63 EAST, M.D.M., CLARK COUNTY, NEVADA AS SHOWN ON FILE 170 OF SURVEYS, PAGE 42, OFFICIAL RECORDS, CLARK COUNTY, NEVADA.

NOTES

1. THE PROPOSED PLACE OF USE IS: THE EAST HALF (E 1/2) OF SECTION 15 AND THE EAST HALF (E 1/2) OF SECTION 22, TOWNSHIP 23 SOUTH, RANGE 63 EAST, M.D.B.&M., CLARK COUNTY, NEVADA.

2. THE PROPOSED POINT OF DIVERSION IS: SE 1/4 NE 1/4, T.23S., R.63E., M.D.M., OR AT A POINT FROM WHICH THE EAST 1/4 CORNER BEARS SOUTH 18°15'59" EAST, A DISTANCE OF 205.83 FEET.

3. THE EXISTING MANNER OF USE IS: MINING, MILLING AND ORE PROCESSING..

STATE ENGINEER'S USE 85099T, 85100T

FILED
APR 24 2015
STATE ENGINEER'S OFFICE

RECEIVED
2015 APR 24 AM 11:24
STATE ENGINEERS OFFICE

MAP TO ACCOMPANY AN APPLICATION
TO CHANGE THE POINT OF DIVERSION AND PLACE OF USE
FOR A PORTION OF PERMITS NOS. 61754 & 61755

BY STARTEL, INC
FOR MINING, MILLING AND ORE PROCESSING
FROM UNDERGROUND SOURCE
IN CLARK COUNTY, NEVADA

85100T85099T