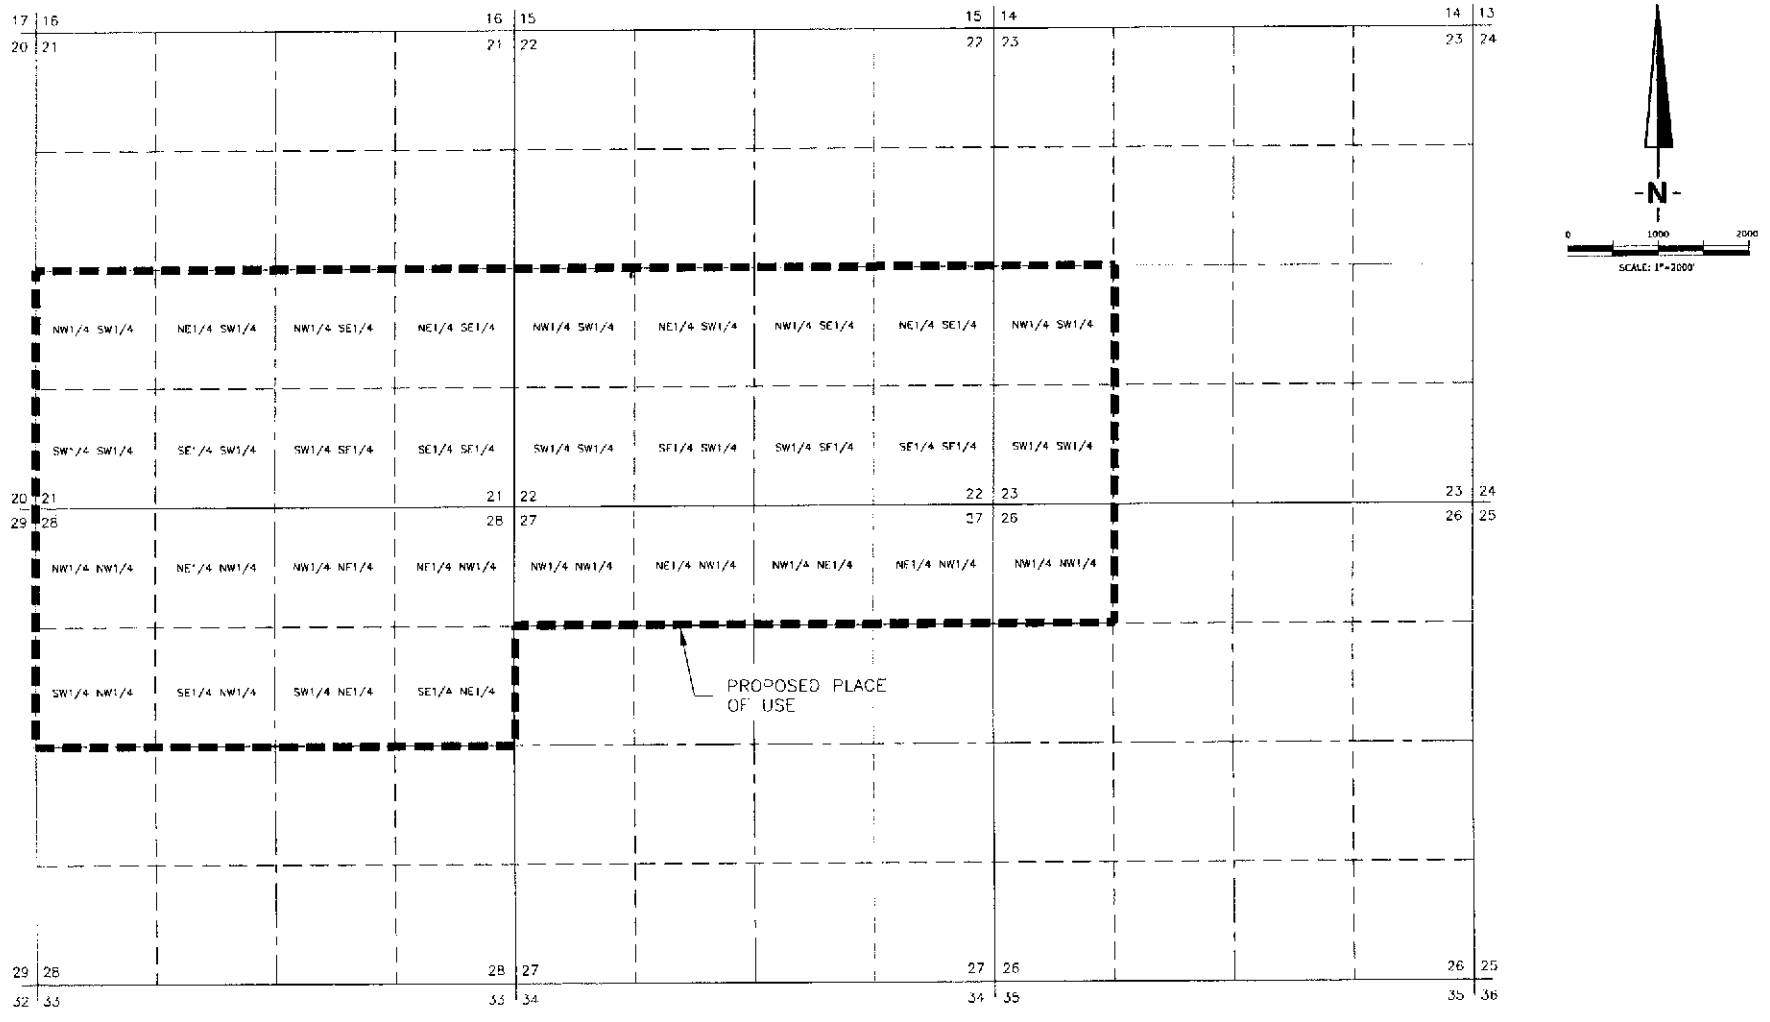

PROPOSED PLACE OF USE
PORTIONS OF SECTIONS 21, 22, 23, 26, 27 & 28,
T.13N., R.20 E., M.D.M.

EXHIBIT MAP TO ACCOMPANY TEMPORARY APPLICATION
TO CHANGE THE POINT OF DIVERSION & PLACE OF USE
UNDER PROOF V04659 FOR
IRRIGATION PURPOSES
BY

BENTLY FAMILY LIMITED PARTNERSHIP

FROM AN UNDERGROUND SOURCE
IN DOUGLAS COUNTY, NEVADA

* Sec 27 NE 1/4, NE 1/2 is misslabeled, also sec 28

FILED
MAY 0 8 2015

RECEIVED
2015 MAY -8 PM 1:59
STATE ENGINEERS OFFICE

RCI
Resource Concepts Inc

05-06-2015/13-212.1

85157 T

85157 T