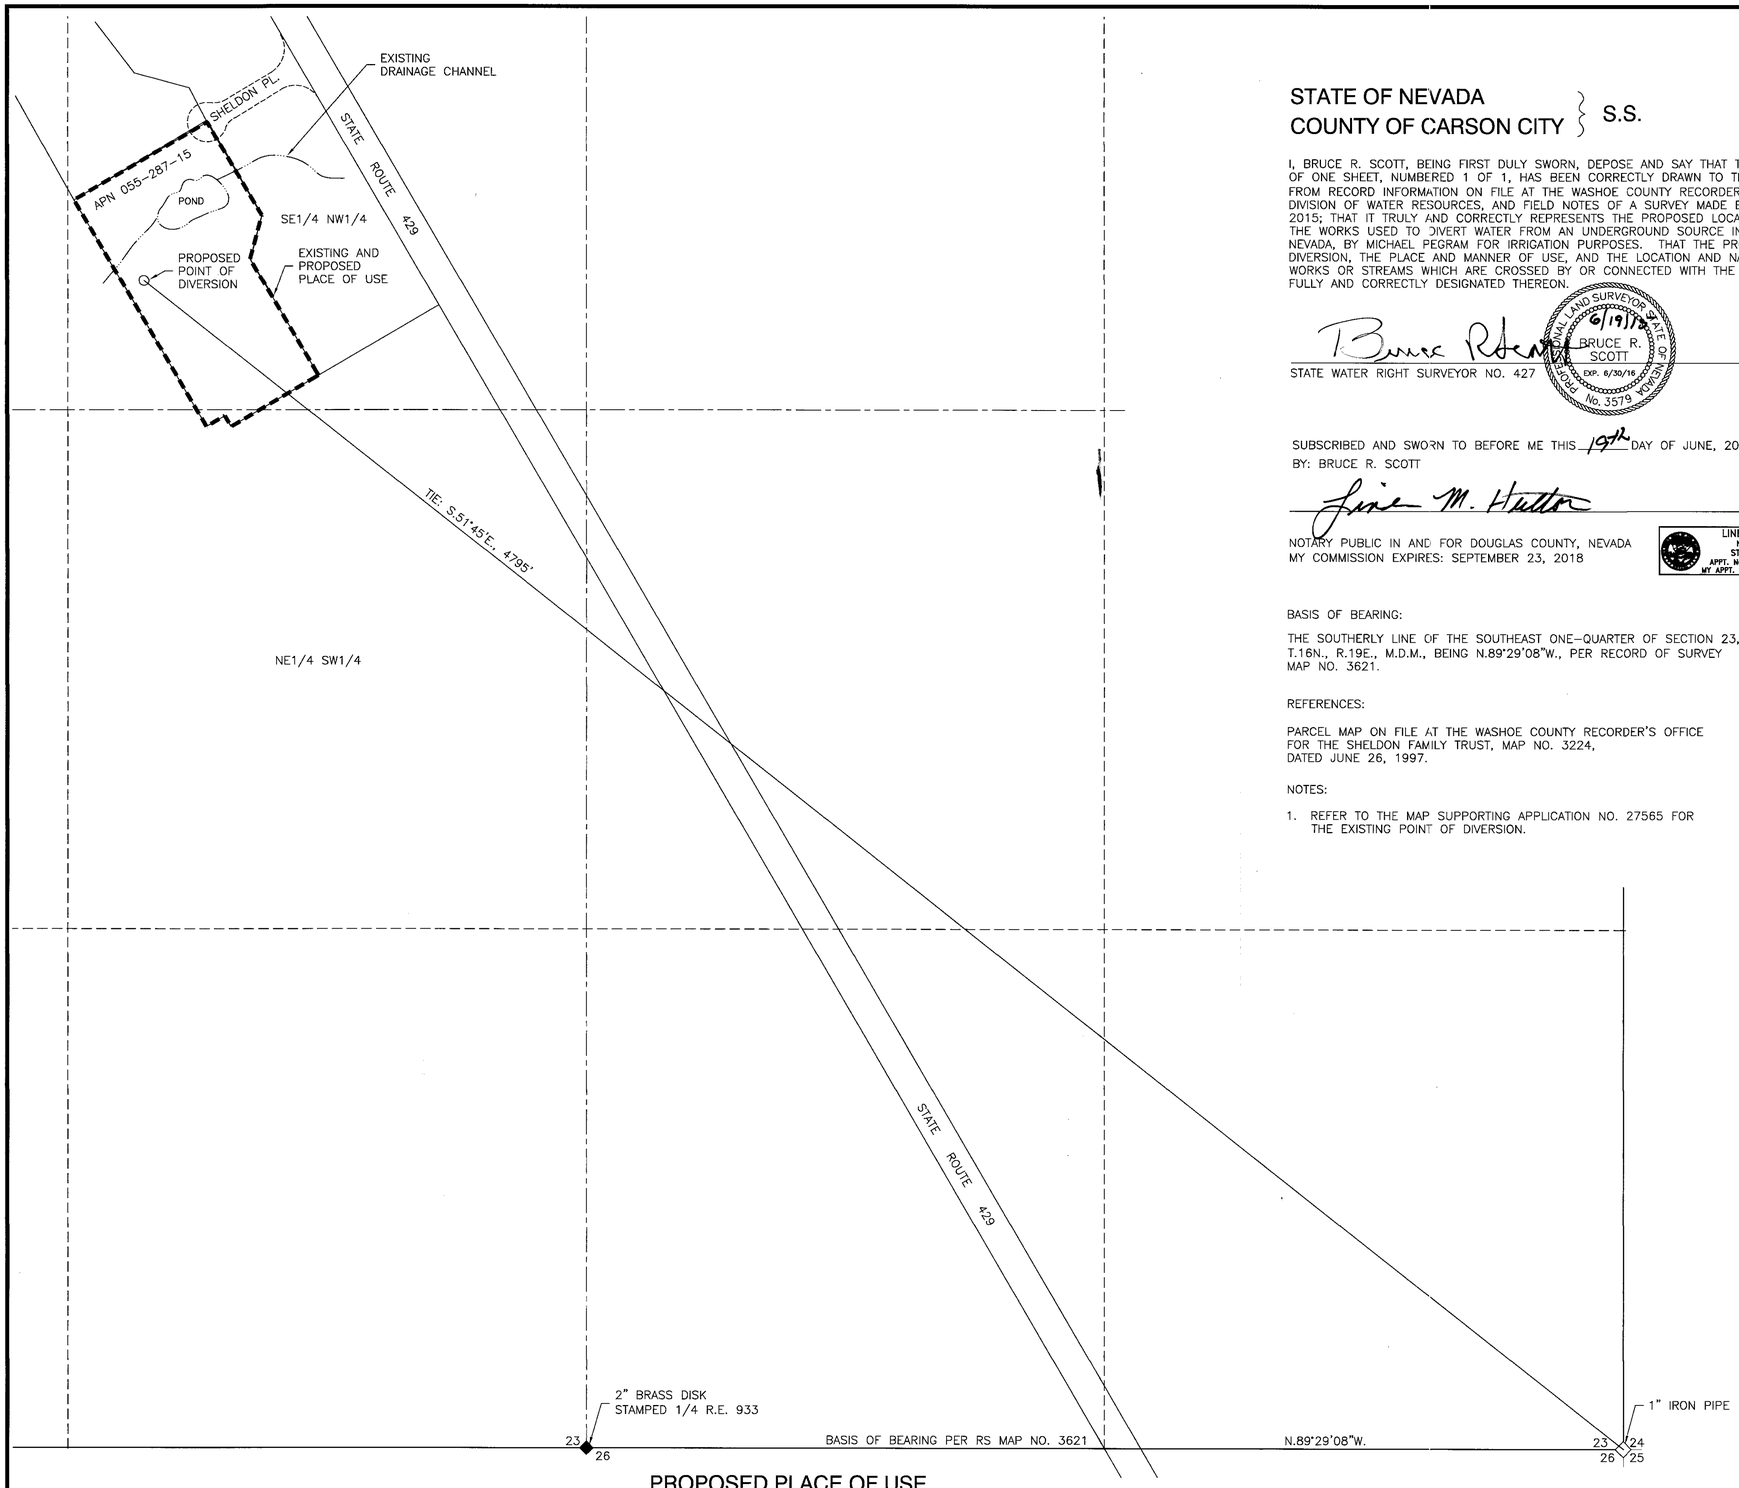

PROPOSED PLACE OF USE
PORTION OF SECTION 23, T.16N., R.19E., M.D.M.

SHEET 1 OF 1

NORTH

STATE OF NEVADA
COUNTY OF CARSON CITY } S.S.

I, BRUCE R. SCOTT, BEING FIRST DULY SWORN, DEPOSE AND SAY THAT THIS MAP, CONSISTING OF ONE SHEET, NUMBERED 1 OF 1, HAS BEEN CORRECTLY DRAWN TO THE DESIGNATED SCALE FROM RECORD INFORMATION ON FILE AT THE WASHOE COUNTY RECORDER'S OFFICE, THE DIVISION OF WATER RESOURCES, AND FIELD NOTES OF A SURVEY MADE BY ME ON MAY 20, 2015; THAT IT TRULY AND CORRECTLY REPRESENTS THE PROPOSED LOCATION AND EXTENT OF THE WORKS USED TO DIVERT WATER FROM AN UNDERGROUND SOURCE IN WASHOE COUNTY, NEVADA, BY MICHAEL PEGRAM FOR IRRIGATION PURPOSES. THAT THE PROPOSED POINT OF DIVERSION, THE PLACE AND MANNER OF USE, AND THE LOCATION AND NAMES OF ALL OTHER WORKS OR STREAMS WHICH ARE CROSSED BY OR CONNECTED WITH THE SAID WORKS ARE FULLY AND CORRECTLY DESIGNATED THEREON.

Bruce R Scott

STATE WATER RIGHT SURVEYOR NO. 427

PROFESSIONAL LAND SURVEYOR STATE OF NEVADA
6/19/15
BRUCE R. SCOTT
EXP. 6/30/16
No. 3579

SUBSCRIBED AND SWORN TO BEFORE ME THIS 19th DAY OF JUNE, 2015.
BY: BRUCE R. SCOTT

Linda M. Hutton

NOTARY PUBLIC IN AND FOR DOUGLAS COUNTY, NEVADA
MY COMMISSION EXPIRES: SEPTEMBER 23, 2018

LINDA M. HUTTON
NOTARY PUBLIC
STATE OF NEVADA
APPT. No. 10-2754-5 Amended
MY APPT. EXPIRES SEPT. 23, 2018

BASIS OF BEARING:

THE SOUTHERLY LINE OF THE SOUTHEAST ONE-QUARTER OF SECTION 23, T.16N., R.19E., M.D.M., BEING N.89°29'08"W., PER RECORD OF SURVEY MAP NO. 3621.

REFERENCES:

PARCEL MAP ON FILE AT THE WASHOE COUNTY RECORDER'S OFFICE FOR THE SHELDON FAMILY TRUST, MAP NO. 3224, DATED JUNE 26, 1997.

NOTES:

1. REFER TO THE MAP SUPPORTING APPLICATION NO. 27565 FOR THE EXISTING POINT OF DIVERSION.

LEGEND:

- SECTION LINE
- CENTER OF SECTION
- 1/16TH SECTION LINE
- WASHOE COUNTY ASSESSOR'S PARCEL LINE
- EXISTING AND PROPOSED PLACE OF USE
- PROPOSED POINT OF DIVERSION (WELL)

0 100 200 400 600 800
SCALE: 1"=200'

JOB NO.	09-196.2
DATE	6-11-15
DRAWN	MLM
CHECKED	DM
REVISED	

STATE ENGINEER'S USE 85247

FILED
JUN 19 2015
STATE ENGINEER'S OFFICE

MAP

TO ACCOMPANY APPLICATION TO CHANGE THE POINT OF DIVERSION OF A PORTION OF PERMIT 73178 FOR IRRIGATION PURPOSES BY

MICHAEL PEGRAM

FROM AN UNDERGROUND SOURCE IN WASHOE COUNTY, NEVADA

Engineering • Surveying • Water Rights
Resources & Environmental Services
www.rci-nv.com

Carson City
340 N. Minnesota St.
Carson City, NV 89703-4152
775-883-1600

Zephyr Cove
212 Elks Point Rd., Ste. 443
Zephyr Cove, NV 89448-8020
775-588-7500

RCI Resource Concepts Inc

REVISION	DATE

85247