PROPOSED POINT OF DIVERSION WITHIN T.19N., R.21E., M.D.M.
STOREY COUNTY, NEVADA

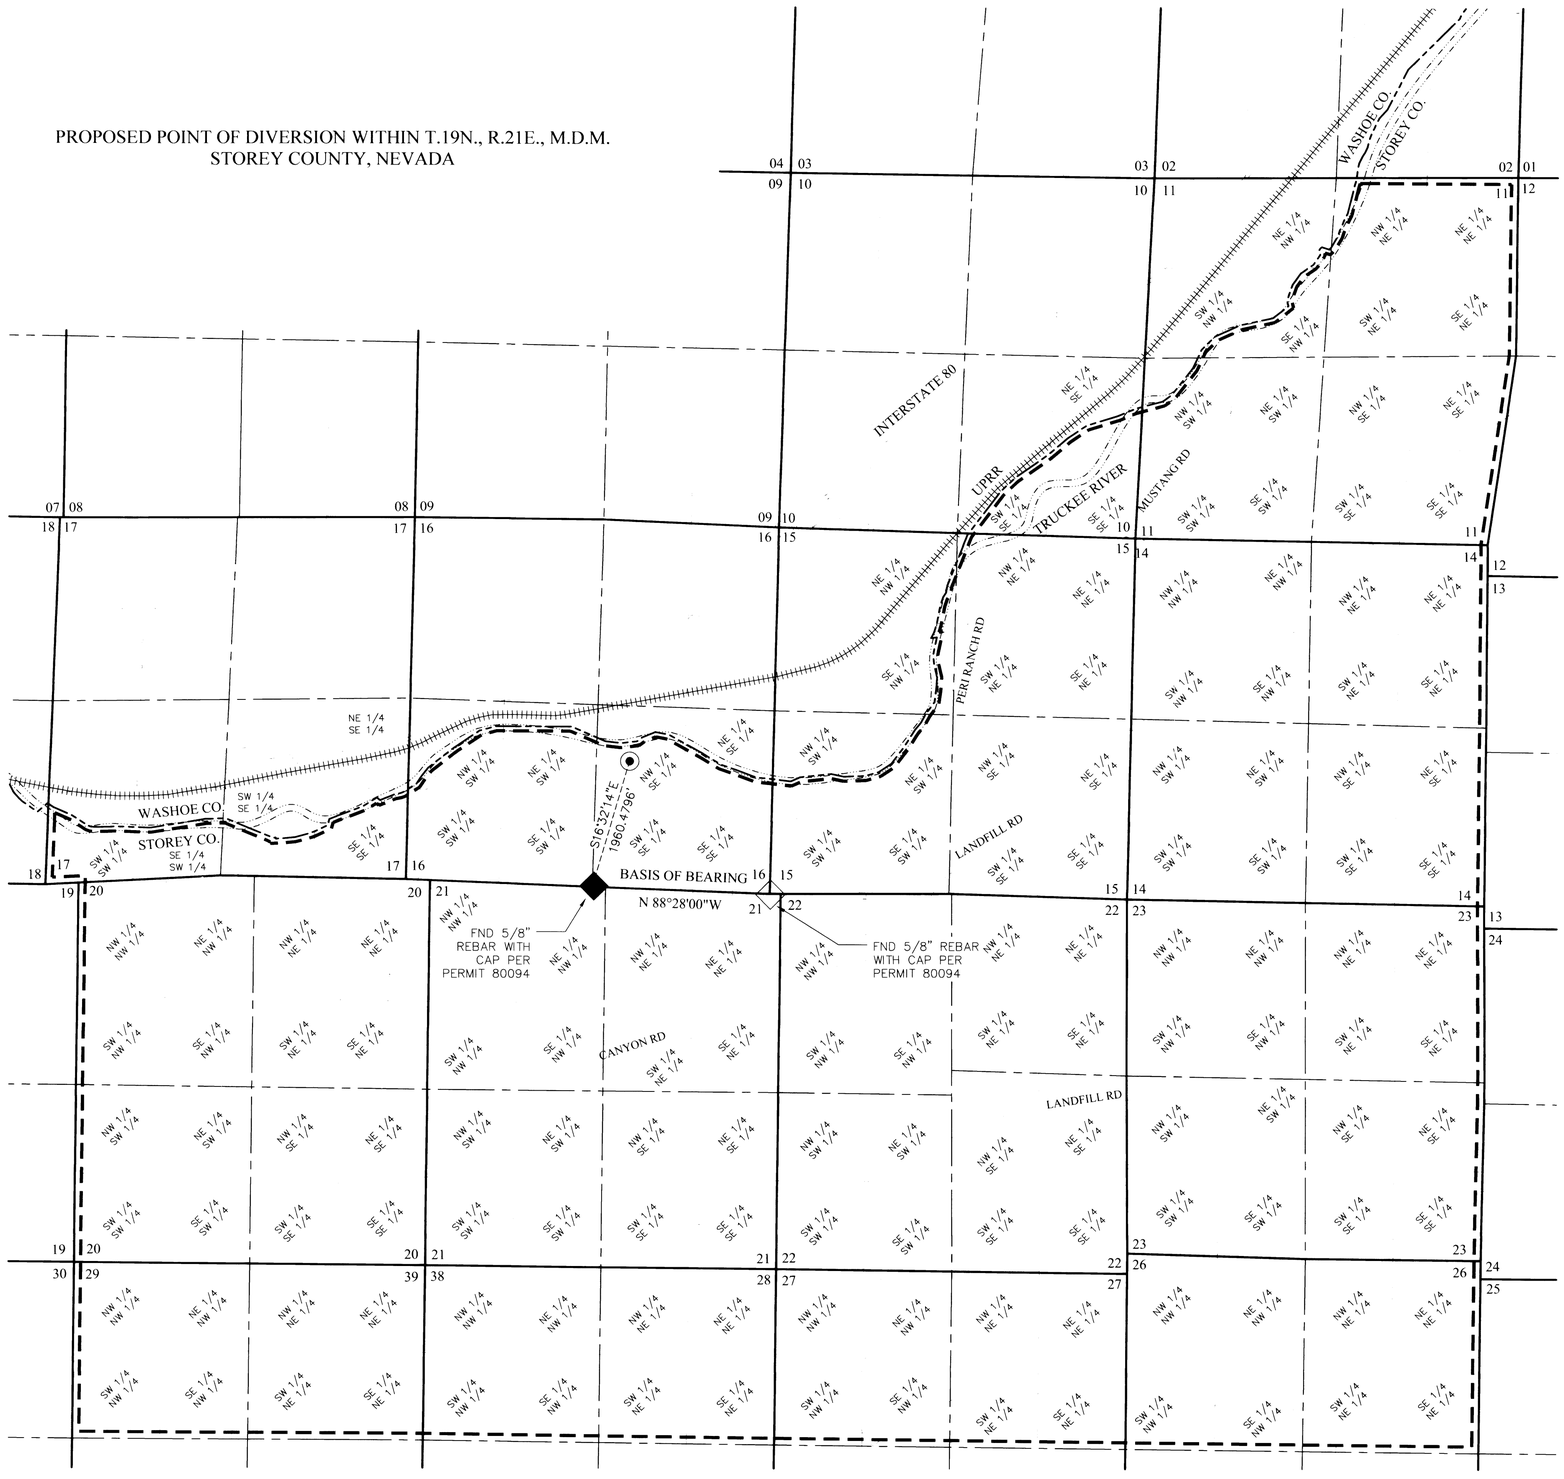

STATE OF NEVADA }
}SS.
COUNTY OF WASHOE}

I, CHARLES L. RENO, BEING FIRST DULY SWORN, DEPOSE AND SAY THAT THIS MAP, HAS BEEN CORRECTLY DRAWN TO THE DESIGNATED SCALE FROM FIELD NOTES OF A SURVEY MADE BY ME, OR UNDER MY SUPERVISION AND DIRECTION, BETWEEN MAY 18, 2015 AND JUNE 19, 2015; THAT IT TRULY AND CORRECTLY REPRESENTS THE LOCATION AND EXTENT OF THE PROPOSED POINT OF DIVERSION FROM AN EFFLUENT SOURCE BY **CANYON GENERAL IMPROVEMENT DISTRCT** FOR PRIMARY STORAGE PURPOSES IN STOREY COUNTY, NEVADA.

CHARLES L. RENO P.E. 20841
STATE WATER-RIGHT SURVEYOR
CERTIFICATE NO. 1259

PROFESSIONAL ENGINEER STATE OF NEVADA
CHARLES L. RENO
Exp. 12/31/15
CIVIL
No. 20841
SIGNED: 6/19/15

SUBSCRIBE AND SWORN BEFORE ME THIS 19TH DAY OF JUNE, 2015.

NOTARY PUBLIC IN AND FOR WASHOE COUNTY, NEVADA

MY COMMISSION EXPIRES AUGUST 25, 2016.

NOTARY PUBLIC

CHRIS N. FACQUE
Notary Public - State of Nevada
Appointment Recorded in Washoe County
No: 04-91313-2 - Expires August 25, 2016

REFERENCES

1. DEPENDENT RESURVEY OF T.19N., R.21E., M.D.M. AS APPROVED JUNE 15, 1905. UNITED STATES DEPARTMENT O THE INTERIOR, BUREAU OF LAND MANAGEMENT
2. NEVADA TOWNSHIP AND RANGE GEOSPATIAL INFORMATION FROM GLO MAPPING, UNITED STATES DEPARTMENT OF THE INTERIOR, BUREAU OF LAND MANAGEMENT
3. OFFICIAL USGS 7.5' QUADRANGLE MAPS: VISTA, NEVADA
4. MAP FILED IN SUPPORT OF PERMIT NO. 80094, IN THE OFFICE OF THE STATE ENGINEER, AUGUST 10TH 2010.

BASIS OF BEARING

THE SOUTH LINE OF THE SE1/4 OF SECTION 16, T.19N., R.21E., MDM, TAKEN AS N. 88°28'00" W.

N

SCALE 1" = 1200'
1200 0 1200 2400

LEGEND

- TOWNSHIP & RANGE LINE
- PLACE OF USE
- SECTION LINE
- QUARTER SECTION LINE
- 16TH SECTION LINE
- COUNTY BOUNDARY
- UNION PACIFIC RAILROAD
- INTERSTATE-80
- ACCESS ROAD
- TRUCKEE RIVER
- PROPOSED POINT OF DIVERSION EFFLUENT DISCHARGE
- FOUND SECTION CORNER (AS NOTED)
- FOUND QUARTER SECTION CORNER (AS NOTED)

FARR WEST ENGINEERING
5442 LONGLEY LANE, SUITE A
RENO, NEVADA 89511
PHONE: (775) 851-4788
FAX: (775) 851-0766

JOB # 555
CREATED BY: KAK
CanyonGID.dwg

STATE ENGINEER'S USE

Note 1: Tie should be South and West not South and East.
Note 2: R/E Corner of Sec 29 is mislabeled as Sec 39. Should be 29/28
Note 3: N/W Corner of Sec 28 is mislabeled as Sec 38.

FILED
JUN 26 2015
STATE ENGINEER'S OFFICE

MAP TO ACCOMPANY APPLICATION
TO APPROPRIATE WATER
FOR
PRIMARY STORAGE PURPOSES
BY
CANYON GENERAL IMPROVEMENT DISTRICT
FROM
AN EFFLUENT SOURCE
IN
STOREY COUNTY, NEVADA

85267S02 85267S01 85268 85267