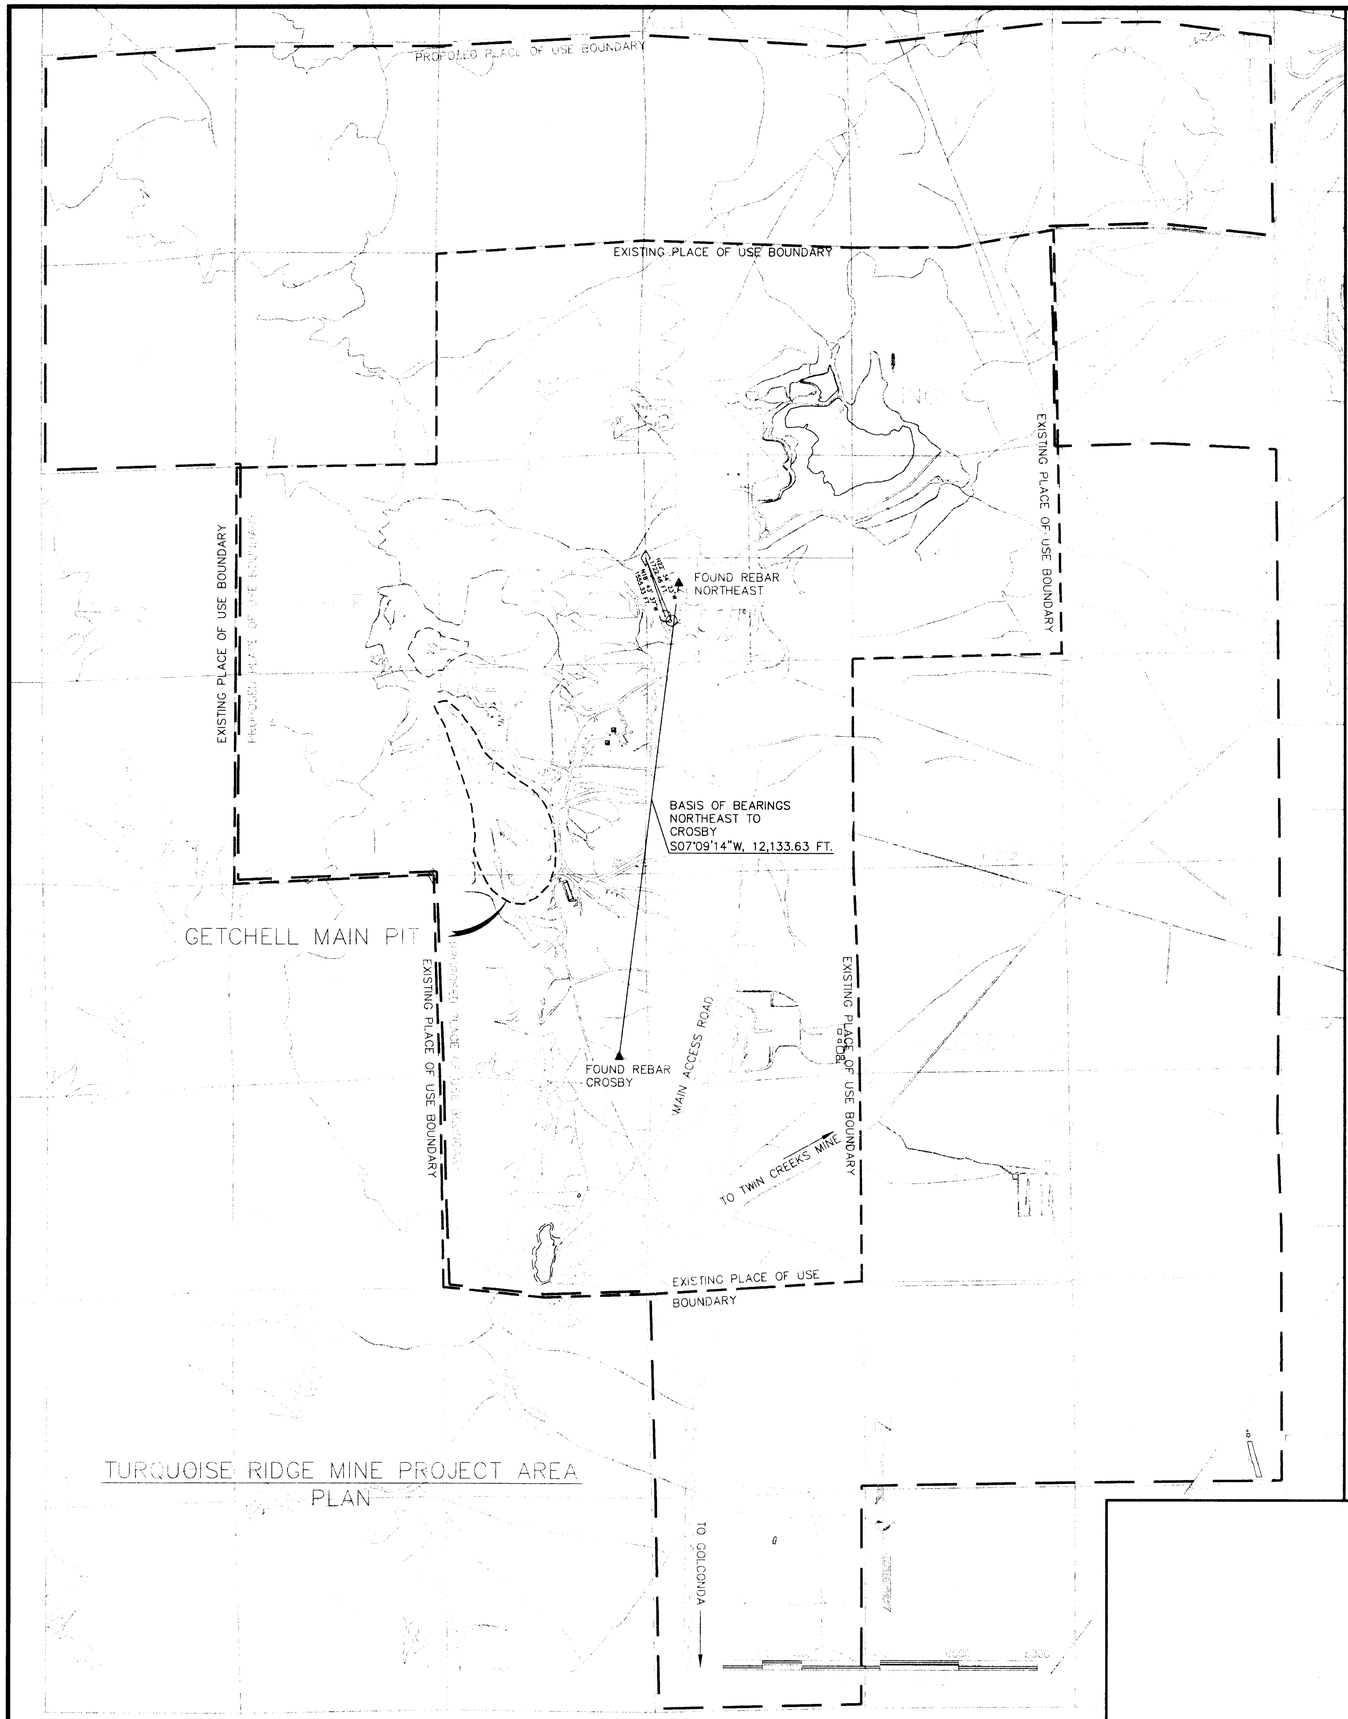

TURQUOISE RIDGE MINE PROJECT AREA
PLAN

STATE OF NEVADA }
COUNTY OF WASHOE } SS.

I, MICHAEL S. SMITH, BEING FIRST DULY SWORN, DEPOSE AND SAY THAT THIS MAP, CONSISTING OF 1 SHEET, HAS BEEN CORRECTLY DRAWN TO THE DESIGNATED SCALE FROM FIELD NOTES OF A SURVEY MADE UNDER MY SUPERVISION, ON THE 24TH DAY OF JUNE 2015; THAT IT TRULY REPRESENTS THE LOCATION AND EXTENT OF THE WORKS USED TO DIVERT WATER FROM AN UNDERGROUND SOURCE IN HUMBOLDT COUNTY, BY BARRICK TURQUOISE RIDGE, INC, FOR MINING, MILLING, AND DEWATERING; THAT THE EXISTING AND PROPOSED POINTS OF DIVERSION, PLACE OF USE, AND THE LOCATION AND NAMES OF ALL WORKS WHICH WILL CROSS OR CONNECT WITH THE PROPOSED WORKS, AND THE BOUNDARY OF ALL LANDS PROPOSED TO BE SERVED ARE FULLY AND CORRECTLY DESIGNATED HEREON.

Michael S. Smith 11 July 2015
MICHAEL S. SMITH STATE WATER RIGHT SURVEYOR NO. 717

SUBSCRIBED AND SWORN TO BEFORE ME THIS 11 DAY OF JULY 2015, NOTARY PUBLIC IN AND FOR WASHOE COUNTY, NEVADA.

NOTARY PUBLIC

SHEET 1 OF 1

BASIS OF BEARINGS

MINE GRID: THE LINE BETWEEN MINE CONTROL POINT "NORTHEAST" AND "CROSBY" BEING S07°09'14"W, 12,133.63'

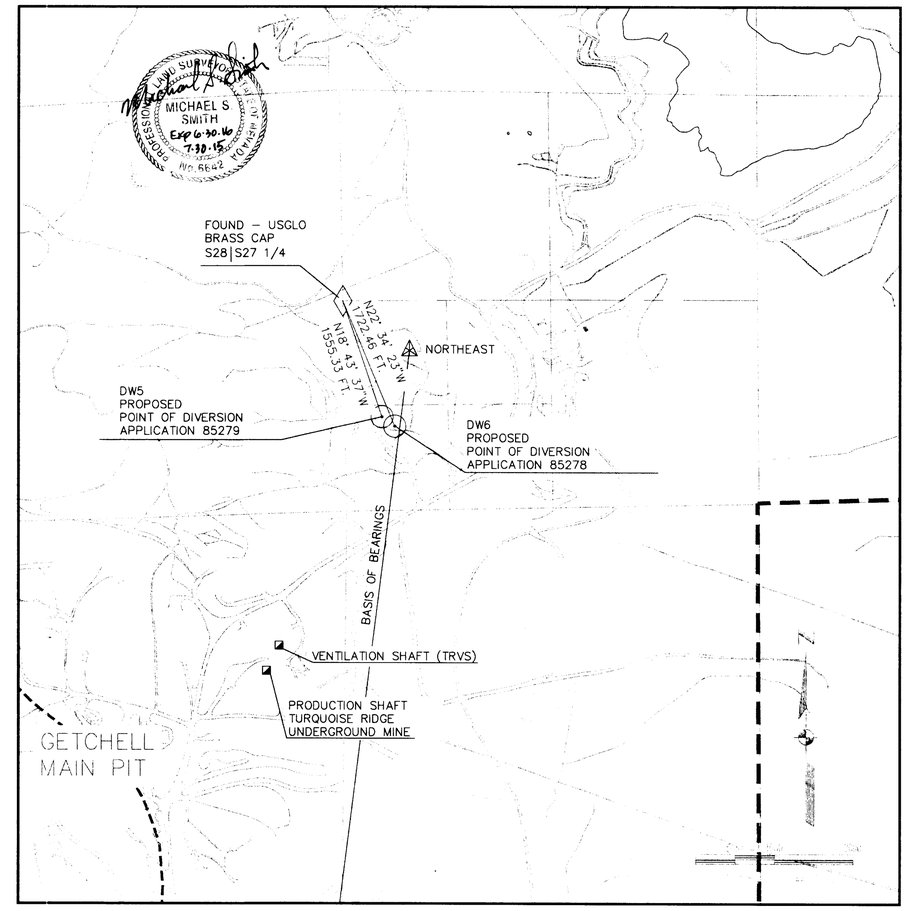

TIE DETAIL
PLAN

PLACE OF USE BOUNDARIES:
PROPOSED
EXISTING

LAND TRACTS:
SECTION LINES
1/4 SECTION LINES
1/4, 1/4 SECTION LINES

AREA FEATURES
SHAFT
MINE PORTAL
PIT BOUNDARY

DATE: 8 JULY 2015	MICHAEL SMITH PE, PLS	JOB NO.: 15001
DRAWN BY: MSSm	885 LYMAN AV.	DWG. NO.: 15001-1
CHK'D BY: MSSm	Reno, Nevada 89509 Tel (775) 762-4671	SHEET 1 OF 1

STATE ENGINEER'S USE
85279, 85278

FILED
JUL 31 2015
STATE ENGINEER'S OFFICE

MAP
TO ACCOMPANY APPLICATIONS 85278 AND 85279
TO CHANGE POINT OF DIVERSION
OF A PORTION OF THE WATERS HERETOFORE APPROPRIATED UNDER
PERMIT 61686 (DW-1)

FROM AN UNDERGROUND SOURCE
FOR MINING, MILLING, AND DEWATERING PURPOSES
BY
BARRICK TURQUOISE RIDGE INC
TURQUOISE RIDGE MINE
HUMBOLDT COUNTY, NEVADA

85279 85278