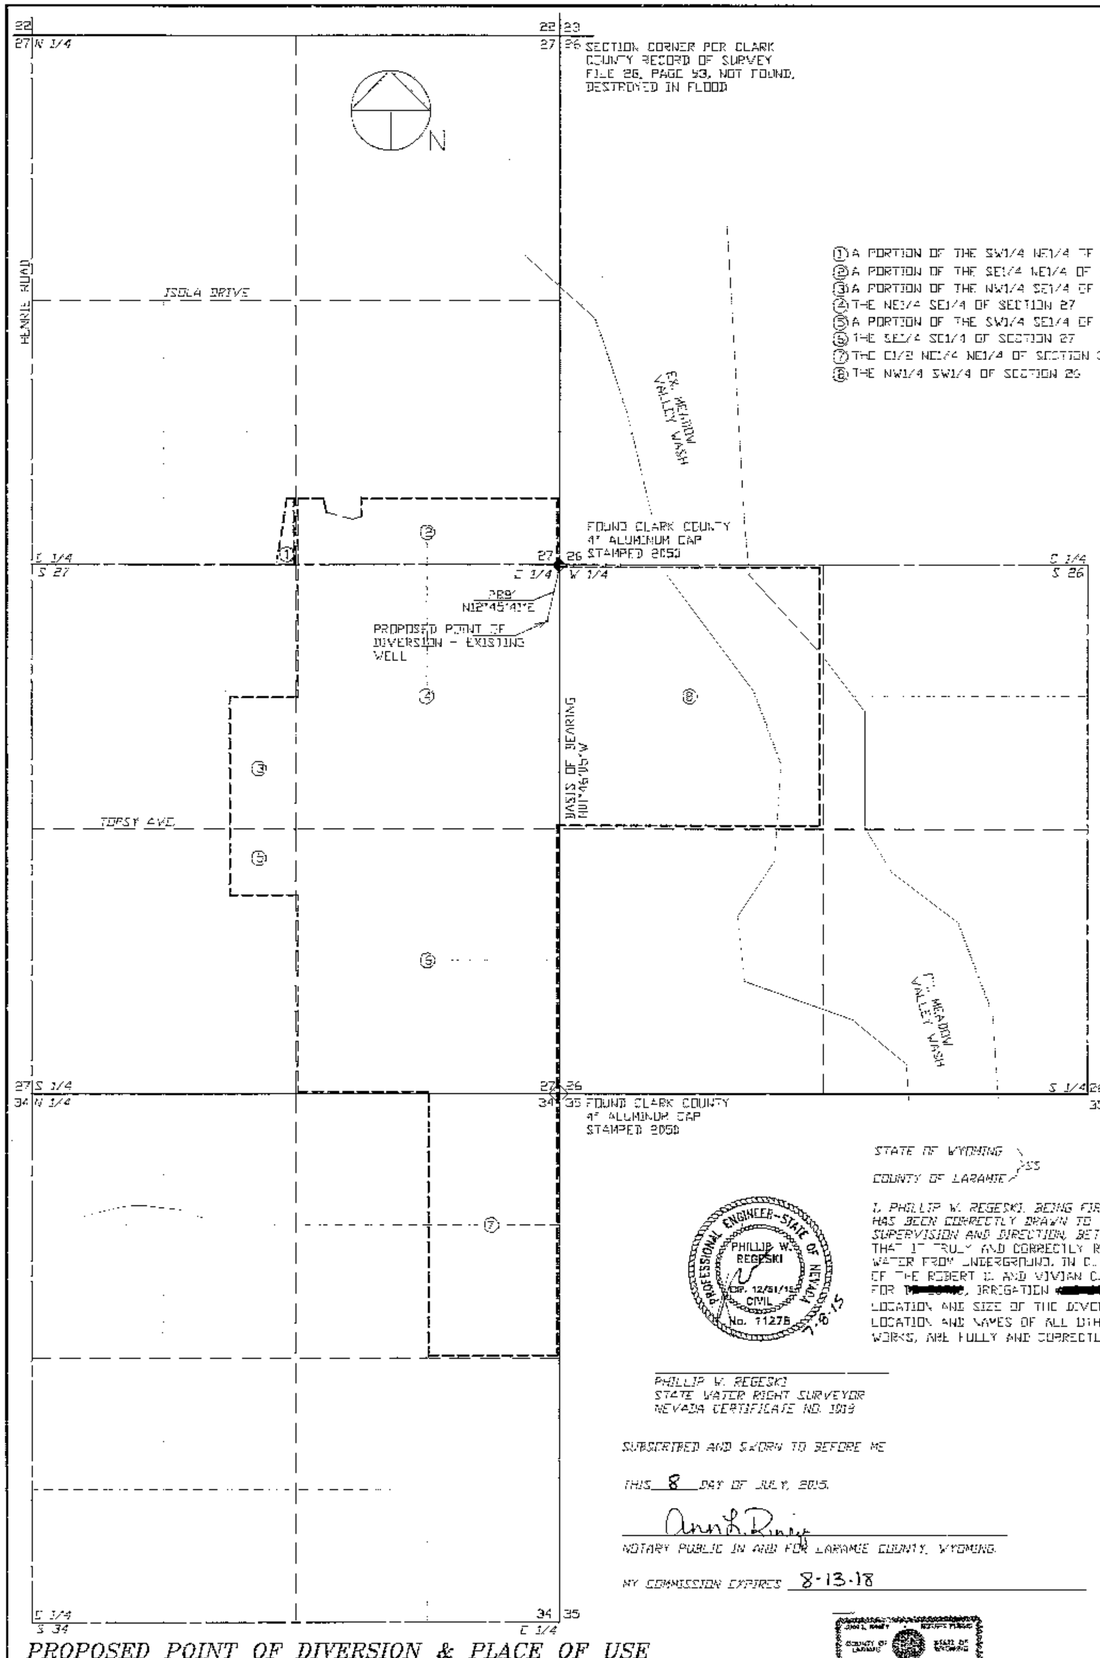

①	A PORTION OF THE SW1/4 NE1/4 OF SECTION 27	0.5 ACRES
②	A PORTION OF THE SE1/4 NE1/4 OF SECTION 27	9.5 ACRES
③	A PORTION OF THE NW1/4 SE1/4 OF SECTION 27	5.0 ACRES
④	THE NE1/4 SE1/4 OF SECTION 27	40.0 ACRES
⑤	A PORTION OF THE SW1/4 SE1/4 OF SECTION 27	2.5 ACRES
⑥	THE SE1/4 SE1/4 OF SECTION 27	40.0 ACRES
⑦	THE E1/2 NE1/4 NE1/4 OF SECTION 34	20.0 ACRES
⑧	THE NW1/4 SW1/4 OF SECTION 26	40.0 ACRES
	TOTAL	157.5 ACRES

PROPOSED POINT OF DIVERSION & PLACE OF USE

NORTHEAST & SOUTHEAST QUARTERS OF SECTION 27,
SOUTHWEST QUARTER OF SECTION 26,
AND THE NORTHEAST QUARTER OF SECTION 34,
TOWNSHIP 14 SOUTH, RANGE 66 EAST, M.D.B.&M.

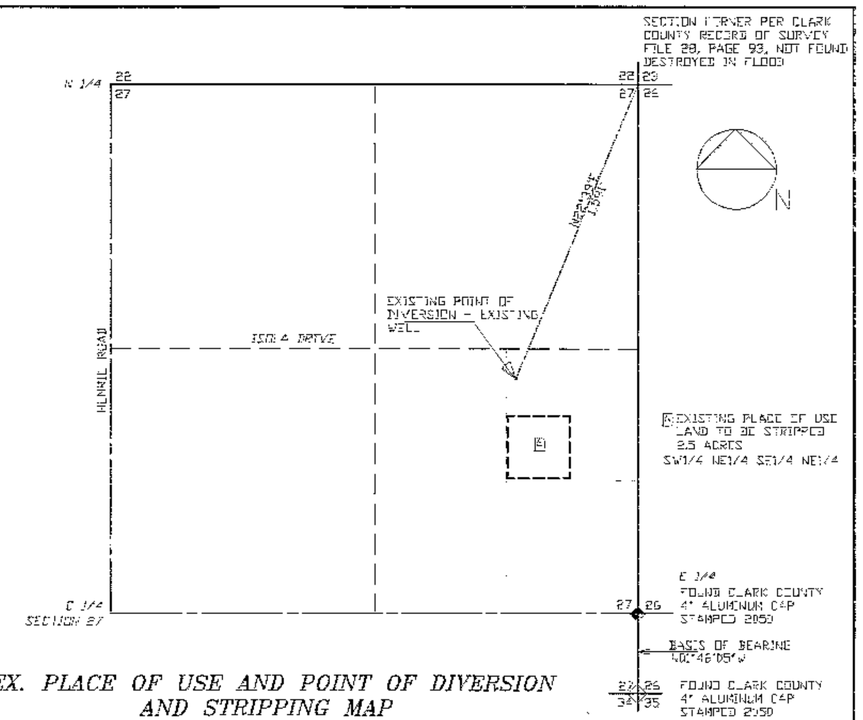

EX. PLACE OF USE AND POINT OF DIVERSION AND STRIPPING MAP

NORTHEAST QUARTER OF SECTION 27,
TOWNSHIP 14 SOUTH, RANGE 66 EAST, M.D.B.&M.

BASIS OF BEARING

N01°46'05"W, BEING THE WEST LINE OF THE SOUTHWEST QUARTER OF SECTION 26, T14S, R66E MDM, AS SHOWN ON THAT CERTAIN RECORD OF SURVEY RECORDED IN FILE 63 PAGE 93, OFFICIAL RECORDS OF CLARK COUNTY, NEVADA.

400 0 400 800 1200

Scale 1" = 400'

STATE OF WYOMING }
COUNTY OF LARAMIE } SS

I, PHILLIP W. REGESKI, BEING FIRST DULY SWORN, DEPOSE AND SAY THAT THIS MAP, CONSISTING OF ONE SHEET, HAS BEEN CORRECTLY DRAWN TO THE DESIGNATED SCALE FROM FIELD NOTES OF A SURVEY MADE UNDER MY DIRECT SUPERVISION AND DIRECTION, BETWEEN THE 12th DAY OF JUNE, 2015 AND THE 14th DAY OF JUNE, 2015; THAT IT TRULY AND CORRECTLY REPRESENTS THE PROPOSED LOCATION AND EXTENT OF THE WORKS USED TO DIVERT WATER FROM UNDERGROUND, IN CLARK COUNTY, NEVADA, BY ROBERT C. LEWIS AND VIVIAN C. LEWIS, CO-TRUSTEES OF THE ROBERT C. AND VIVIAN C. LEWIS 1990 TRUST, DATED JUNE 20, 1990, FOR [redacted], IRRIGATION [redacted] PURPOSES. THAT THE PROPOSED POINT OF DIVERSION, THE APPROXIMATE LOCATION AND SIZE OF THE DIVERTING CHANNEL OR OTHER CONDUIT, THE PLACE AND MANNER OF USE, AND THE LOCATION AND NAMES OF ALL OTHER WORKS OR STREAMS WHICH ARE CROSSED BY, OR CONNECTED WITH THE SAID WORKS, ARE FULLY AND CORRECTLY DESIGNATED THEREON

PROFESSIONAL ENGINEER - STATE OF WYOMING
PHILLIP W. REGESKI
EXP. 12/31/15
CIVIL
No. 11278
7-8-15

PHILLIP W. REGESKI
STATE WATER RIGHT SURVEYOR
NEVADA CERTIFICATE NO. 1018

SUBSCRIBED AND SWORN TO BEFORE ME

THIS 8 DAY OF JULY, 2015.

Ann L. Rinn

NOTARY PUBLIC IN AND FOR LARAMIE COUNTY, WYOMING.

MY COMMISSION EXPIRES 8-13-18

ANN L. RINN — NOTARY PUBLIC — COUNTY OF LARAMIE — STATE OF WYOMING — MY COMMISSION EXPIRES AUG. 13, 2018

eca
ENGINEERING & CONSULTING ALLIANCE

EXCELLENCE IN ENGINEERING
1740 DELL RANGE BLVD, SUITE 454H, CHEYENNE, WYOMING 82009
307-757-5070 WWW.ENGALLIANCE.COM

FILE: 0942 WATER 27276-12.54FA.DWG
7/9/2015

STATE ENGINEER'S USE 85293

FILED
SEP 0 5 2015
STATE ENGINEER'S OFFICE

MAP TO ACCOMPANY APPLICATION TO CHANGE THE POINT OF DIVERSION PLACE OF USE & MANNER OF USE OF A PORTION UNDER PERMIT 27276 CERTIFICATE 8889.

FOR: [redacted], IRRIGATION [redacted]
BY: ROBERT C. LEWIS AND VIVIAN C. LEWIS, CO-TRUSTEES OF THE ROBERT C. AND VIVIAN C. LEWIS 1990 TRUST, DATED JUNE 20, 1990
FROM: UNDERGROUND
IN: CLARK COUNTY, NEVADA

RECEIVED
2015 SEP -9 AM 11:20

85293