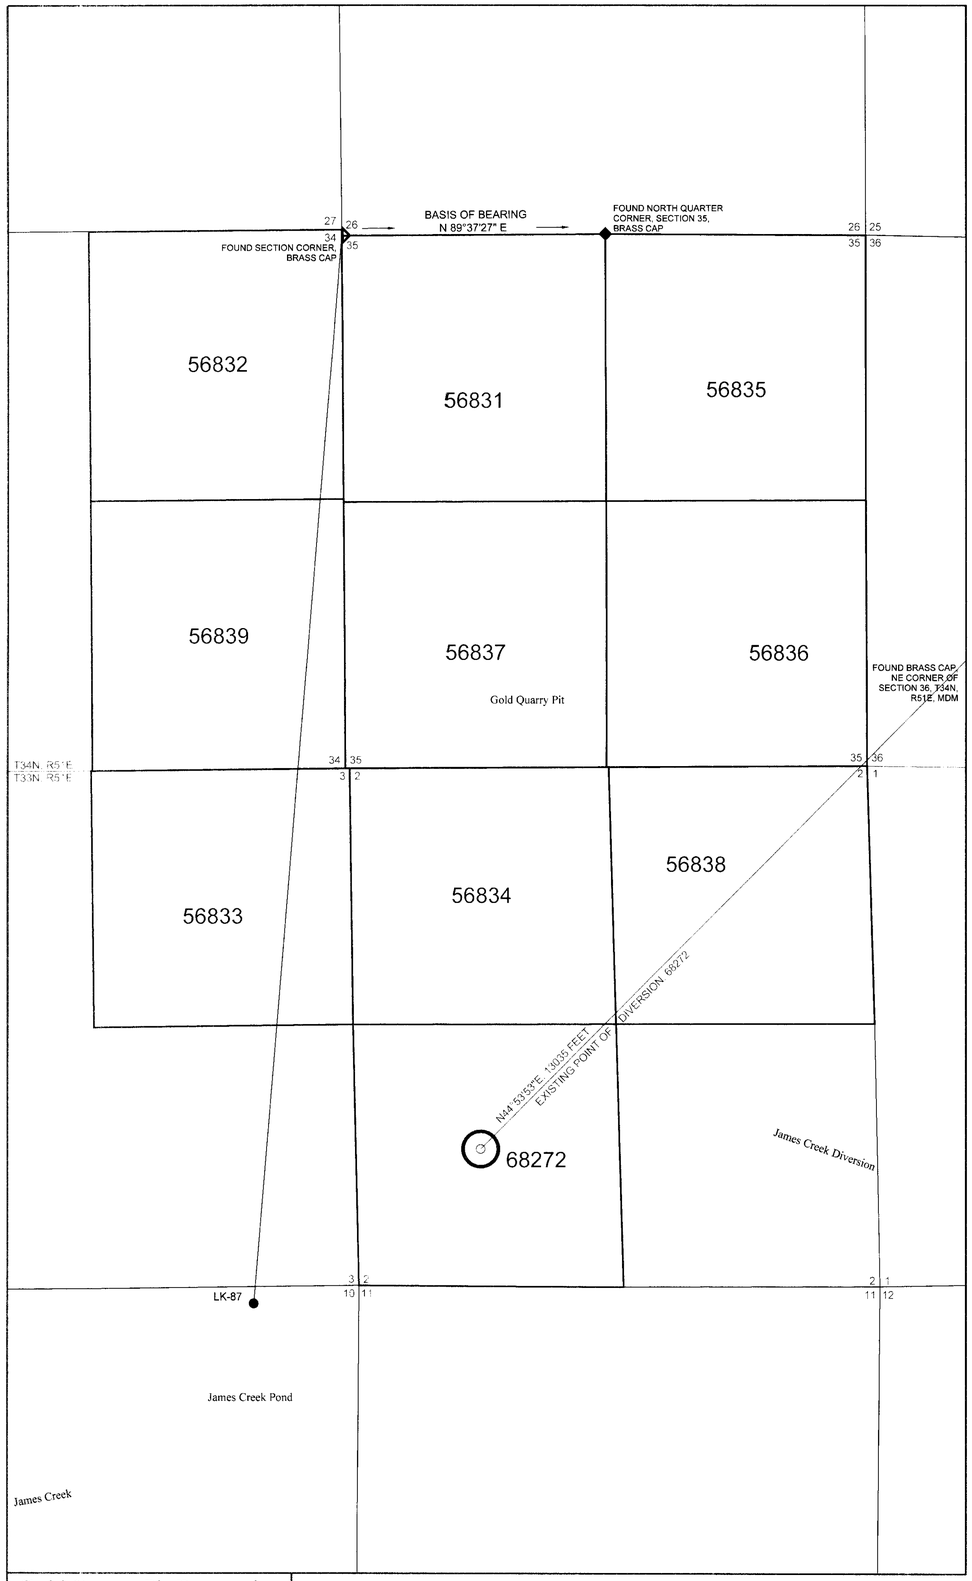

Gold Quarry Pit Dewatering
POINT OF DIVERSION
Scale: one inch = 800 feet (1:9,600)
0 800 1600 2400

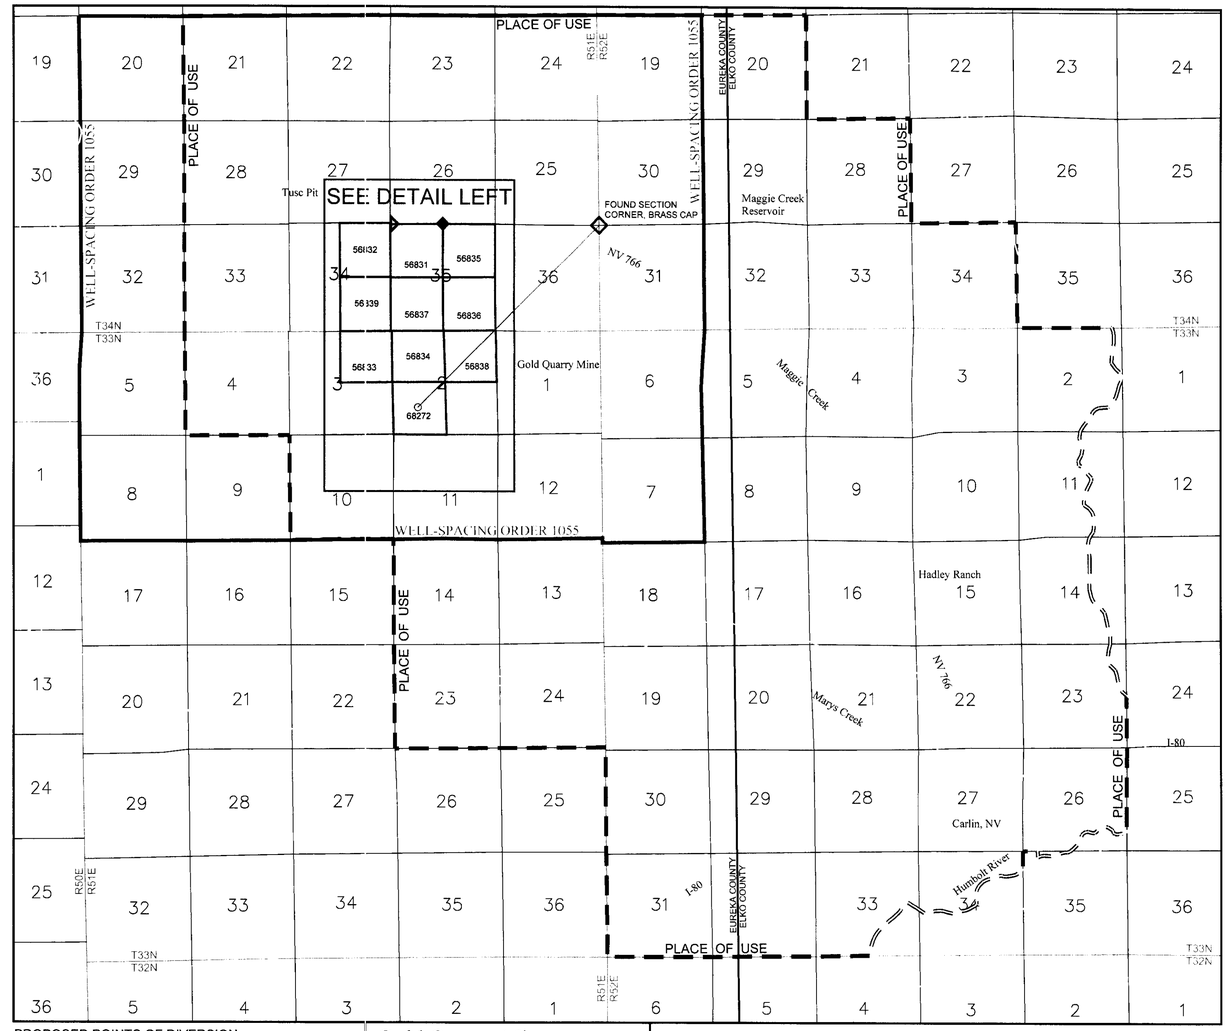

Gold Quarry Mine
PLACE OF USE
Scale: one inch = 4000 feet (1:48,000)
0 4000 8000 12000

PROPOSED POINTS OF DIVERSION

Bearing and distance to found tie:
NW corner of Section 35, T34N, R51E, MDM

ID	BEARING	DISTANCE (FT)
LK-87	N 4°42'38.7" E	10,883

LEGEND

- PROPOSED POINTS OF DIVERSION (SEE TABLE)
- EXISTING POINTS OF DIVERSION
- FOUND SECTION CORNERS
- FOUND QUARTER-SECTION CORNERS
- PLACE OF USE
- WELL-SPACING BLOCK
- ORDER JURISDICTION
- COUNTY BOUNDARIES

MAP NOTES

THIS MAP ACCOMPANIES APPLICATIONS FOR TEMPORARY PERMITS.
Deviation from the Guidelines and Rules for the Preparation of Water Right Maps (2000) includes use of color and water based ink, absence of water right surveyor affidavit, paper medium, a scale of less than one-inch-to-1000-feet for Place of Use, omission of quarter-section and sixteenth-section details, and strict adherence to Basis of Bearings guidelines (which would require an actual field survey; see Basis of Bearing notes below).

(2002) Boundaries of hydrographic areas of the Humbolt River Region courtesy of Nevada Division of Water Resources (NDWR). Department of Conservation and Natural Resources. These are administrative boundaries rather than strictly hydrologic ones.

BASIS OF BEARING

The line bearing N89°37'27"E from the NW corner to the N quarter-corner of Section 35, T34N, R51E, M.D.M. is referenced to a compilation of surveyed and protracted BLM GCDB data and historical survey records in the Nevada State Plane Coordinate System, NAD27, East Zone by Mark Boge, Water Rights Surveyor 662, translated to the UTM (NAD27) Coordinate System, Zone 11N (see Map Notes above).

STATE ENGINEER'S USE

FILED
JUL 10 2015
STATE ENGINEER'S OFFICE

Map to Accompany Application to Change the Point of Diversion of a Portion Under Permit 68272

For	Mining, Milling, Dewatering, Domestic, Irrigation, Infiltration, and Surface Discharge
By	Newmont Gold Company
From	Underground
In	Eureka County, Nevada

85301T