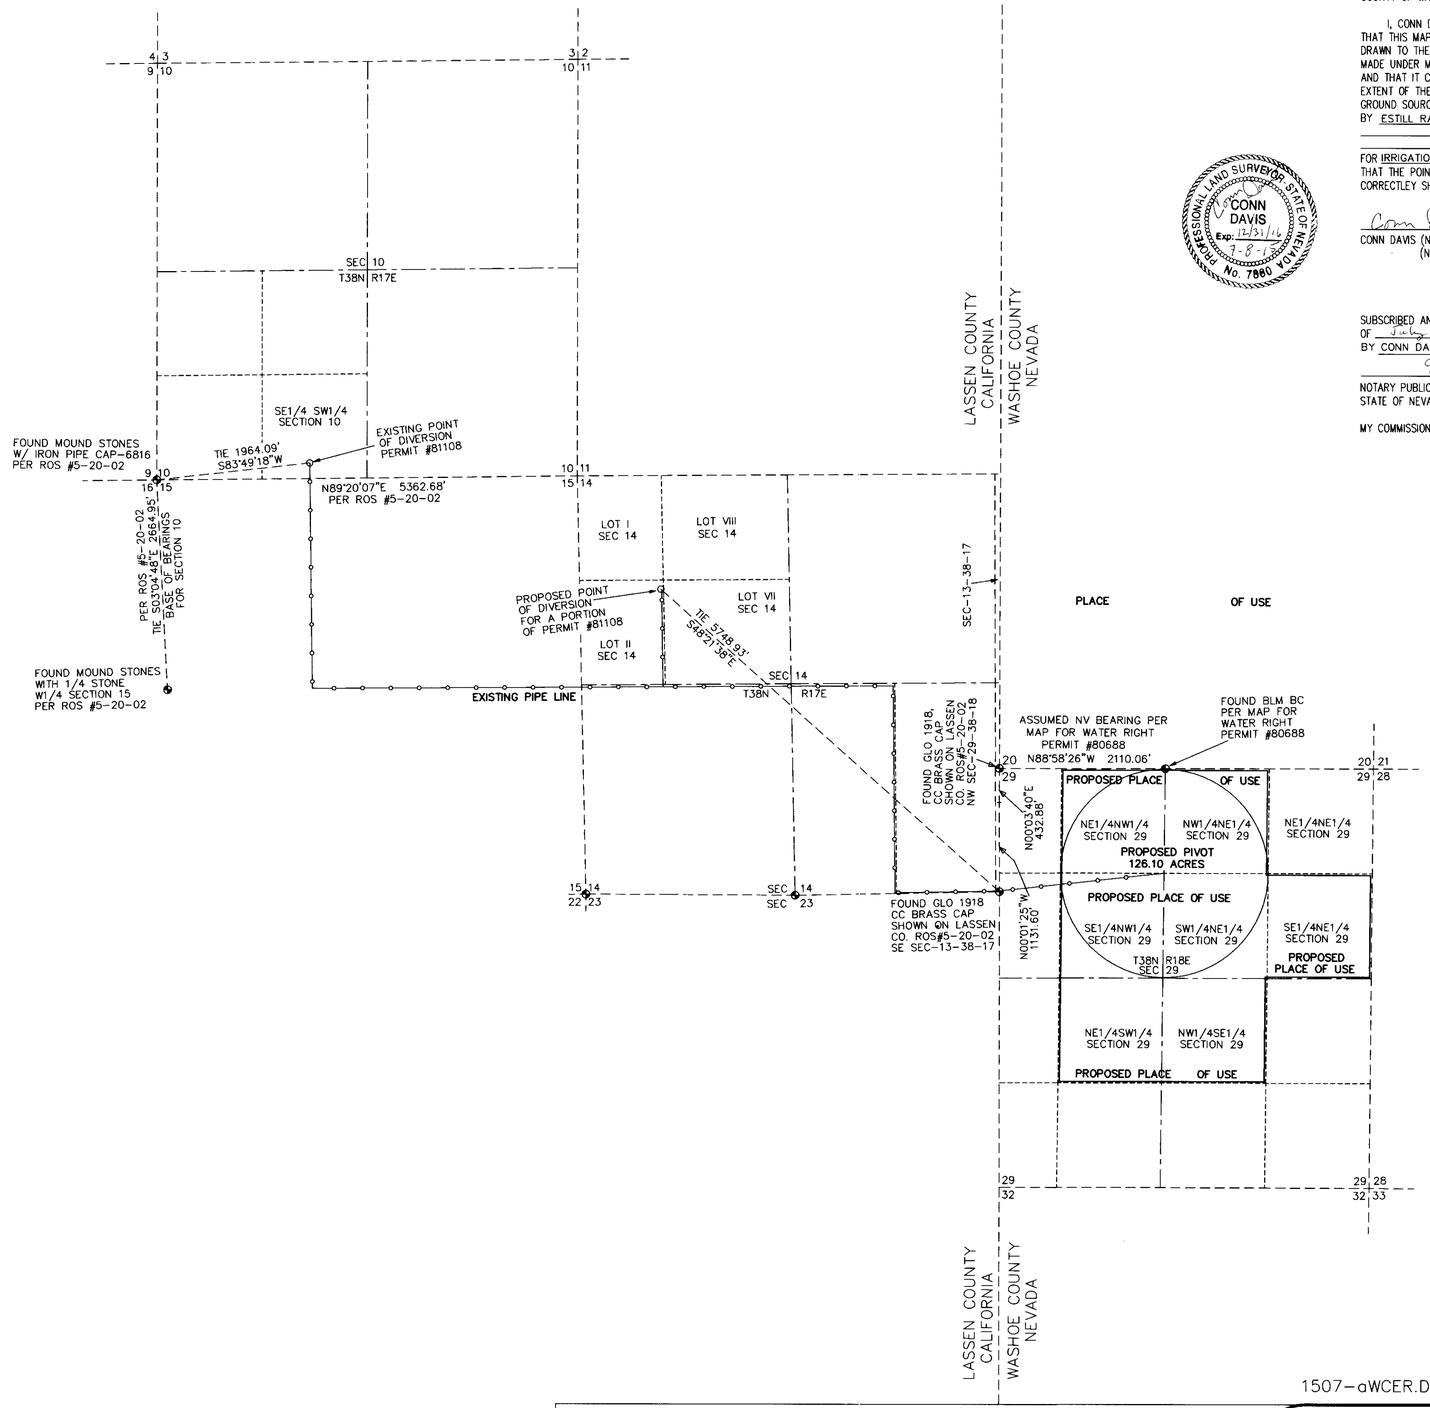

STATE OF NEVADA
COUNTY OF WASHOE

I, CONN DAVIS BEING FIRST DULY SWORN DO DEPOSE AND SAY THAT THIS MAP CONSISTING OF ONE SHEET HAS BEEN CORRECTLY DRAWN TO THE DESIGNATED SCALE FROM FIELD NOTES OF A SURVEY MADE UNDER MY SUPERVISION AND WAS COMPLETED ON 05-29-2014 AND THAT IT CORRECTLY REPRESENTS THE LOCATION AND THE EXISTING EXTENT OF THE WORKS TO BE USED TO DIVERT WATER FROM AN UNDER GROUND SOURCE, COUNTY OF LASSEN, STATE OF CALIFORNIA, BY ESTILL RANCHES, LLC

FOR IRRIGATION PURPOSES
THAT THE POINTS OF DIVERSION AND LOCATIONS OF USE ARE FULLY AND CORRECTLEY SHOWN.

PROFESSIONAL LAND SURVEYOR STATE OF NEVADA
CONN DAVIS
Exp: 12/31/16
No. 7880

CONN DAVIS (NEVADA STATE WATER RIGHTS SURVEYOR # 835)
(NV PLS-7880, CA PLS-6508)

SUBSCRIBED AND SWORN TO BEFORE ME THIS 8th DAY
OF July 2015,
BY CONN DAVIS, NV PLS-7880, CA PLS-6508,

NOTARY PUBLIC IN AND FOR THE COUNTY OF WASHOE,
STATE OF NEVADA

MY COMMISSION EXPIRES ON 10-10-18

S. PISANO
Notary Public - State of Nevada
Appointment Recorded in Washoe County
No: 99-51198-2 - Expires October 10, 2018

CLD SURVEYING

WATER RIGHTS & LAND

P. O. BOX 3876
INCLINE VILLAGE, NEVADA 89450

CONN DAVIS, Surveyor Phone 1-775-831-7539

LEGEND

- BLM BRASS CAP OR STONE W/MOUND
- DIVERSION POINT

STATE ENGINEER'S USE

85310

1. POD IN SEC 14, T38N, R17E MDB+M IN CA

FILED
JUL 14 2015
STATE ENGINEER'S OFFICE

MAP TO ACCOMPANY APPLICATION TO CHANGE THE POINT OF DIVERSION OF A PORTION OF PERMIT #81108 FROM SECTION 10, TO AN UNDERGROUND SOURCE IN SECTION 14, BOTH IN T.38N., R17E., M.D.B.&M., LASSEN COUNTY, CALIFORNIA

BY
ESTILL RANCHES, LLC
P.O. Box 320
GERLACH, NEVADA 89412

FOR IRRIGATION PURPOSES
IN PORTIONS OF SECTION 29, T.38N., R.18E., M.D.B.&M.
WASHOE COUNTY, NEVADA

DRAWN BY CONN | DATE 7-06-2015

85310