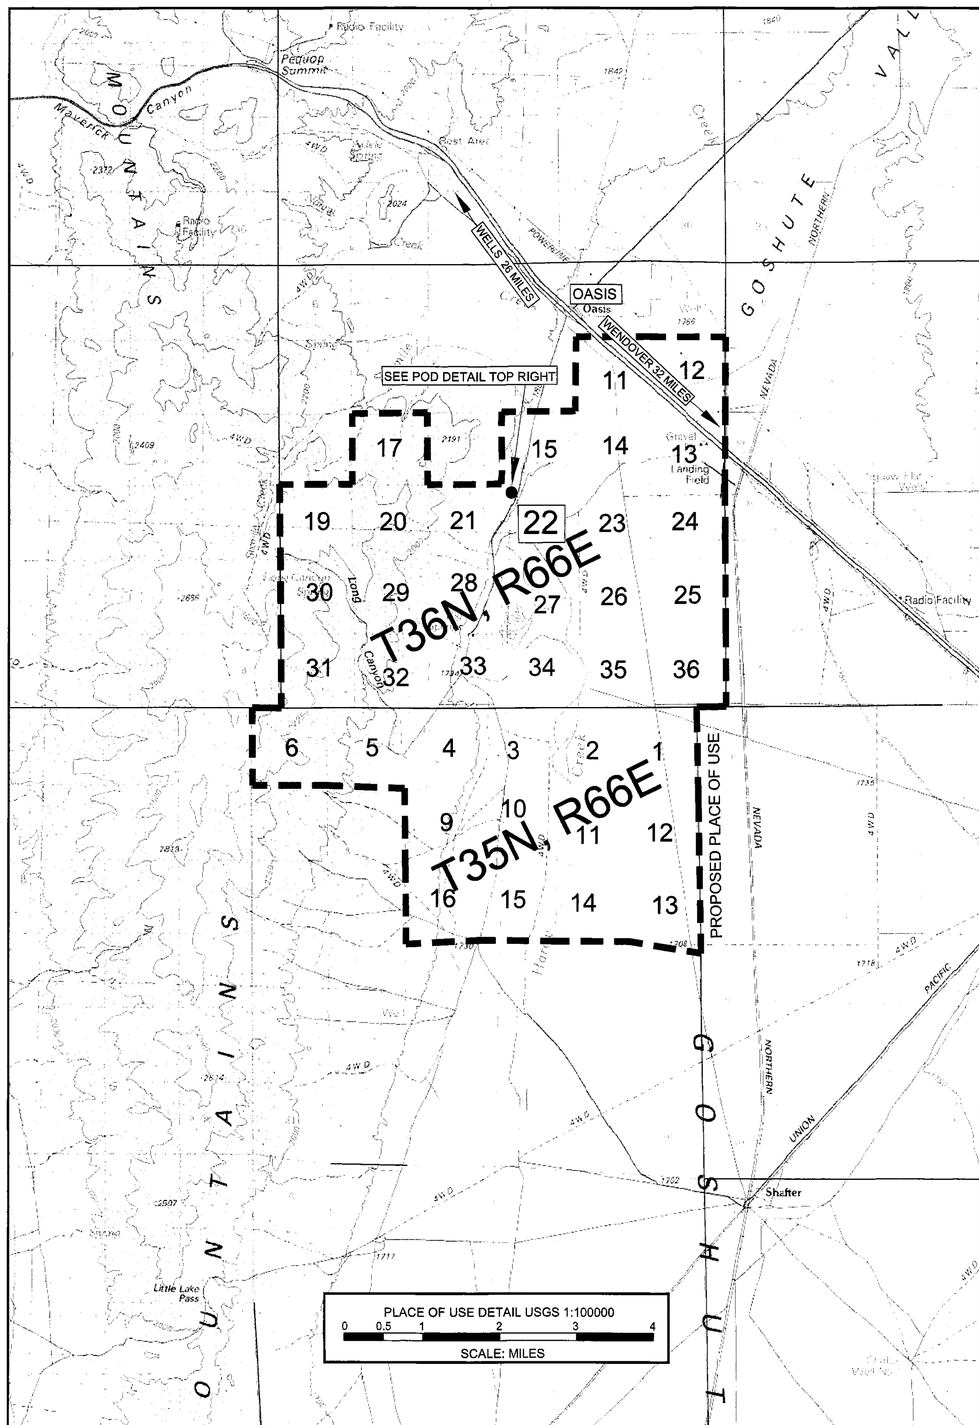

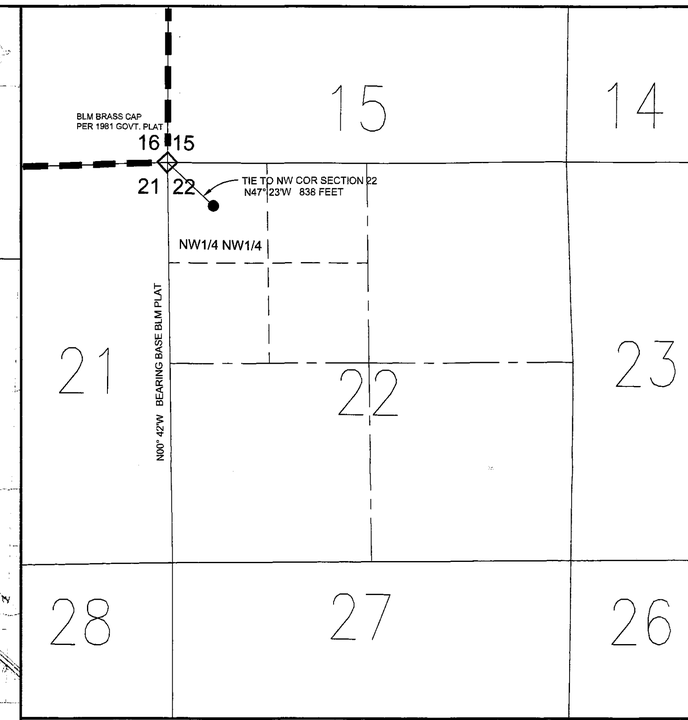

POINT OF DIVERSION DETAIL

REFERENCE MAP FOR EXISTING PLACE OF USE AND EXISTING POINT OF DIVERSION

EXISTING PLACE OF USE:

T36N, R67E, MDM:
SECTION 35
T35N, R67E, MDM:
SECTION 1
SEE MAP SUPPORTING PERMIT NUMBER 61418
FILED WITH THE STATE ENGINEER'S OFFICE OCT. 5, 1995

EXISTING POINT OF DIVERSION:

SEE MAP SUPPORTING PERMIT NUMBER 61418
FILED WITH THE STATE ENGINEER'S OFFICE OCT. 5, 1995

MAP NOTES

THIS MAP ACCOMPANIES APPLICATION FOR TEMPORARY PERMIT.
Deviation from the Guidelines and Rules for the Preparation of Water Right Maps (2000) may include use of color and water based ink, absence of water right surveyor affidavit, paper medium, a scale of less than one-inch-to-1000-feet for Place of Use, omission of quarter-section and sixteenth-section details, and strict adherence to Basis of Bearings guidelines (which would require an actual field survey; see Basis of Bearing notes below).

BASIS OF BEARINGS

The Basis of Bearings for the Proposed Point of Diversion ties shown on this map is the Government Plats for T36N, R66E, MDM, approved January 27, 1981, and filed at the NDOI, BLM Nevada State Office, Reno, Nevada.

LEGEND

- ◇ BLM BRASS CAP PENDING FIELD CONFIRMATION
- ▬ ▬ ▬ PROPOSED PLACE OF USE
- ● PROPOSED POINT OF DIVERSION

N

T35 & 36N, R66E, MDM
0 500 1000 2000 3000
SCALE: 1"=1000' (POD DETAILS)

FILED
AUG 11 2015
STATE ENGINEER'S OFFICE

STATE ENGINEER'S USE 85382T

RECEIVED
2015 AUG 11 AM 10:56
STATE ENGINEERS OFFICE

MAP TO ACCOMPANY
APPLICATIONS TO CHANGE POINT OF DIVERSION,
PLACE OF USE, AND MANNER OF USE
OF A PORTION OF PERMIT NUMBER 61418

FOR	MINING AND MILLING
BY	ELKO LAND AND LIVESTOCK COMPANY
FROM	UNDERGROUND
IN	ELKO COUNTY, STATE OF NEVADA

SHEET 1 OF 1 SHEETS

86341T 85382T