86448T 85391T

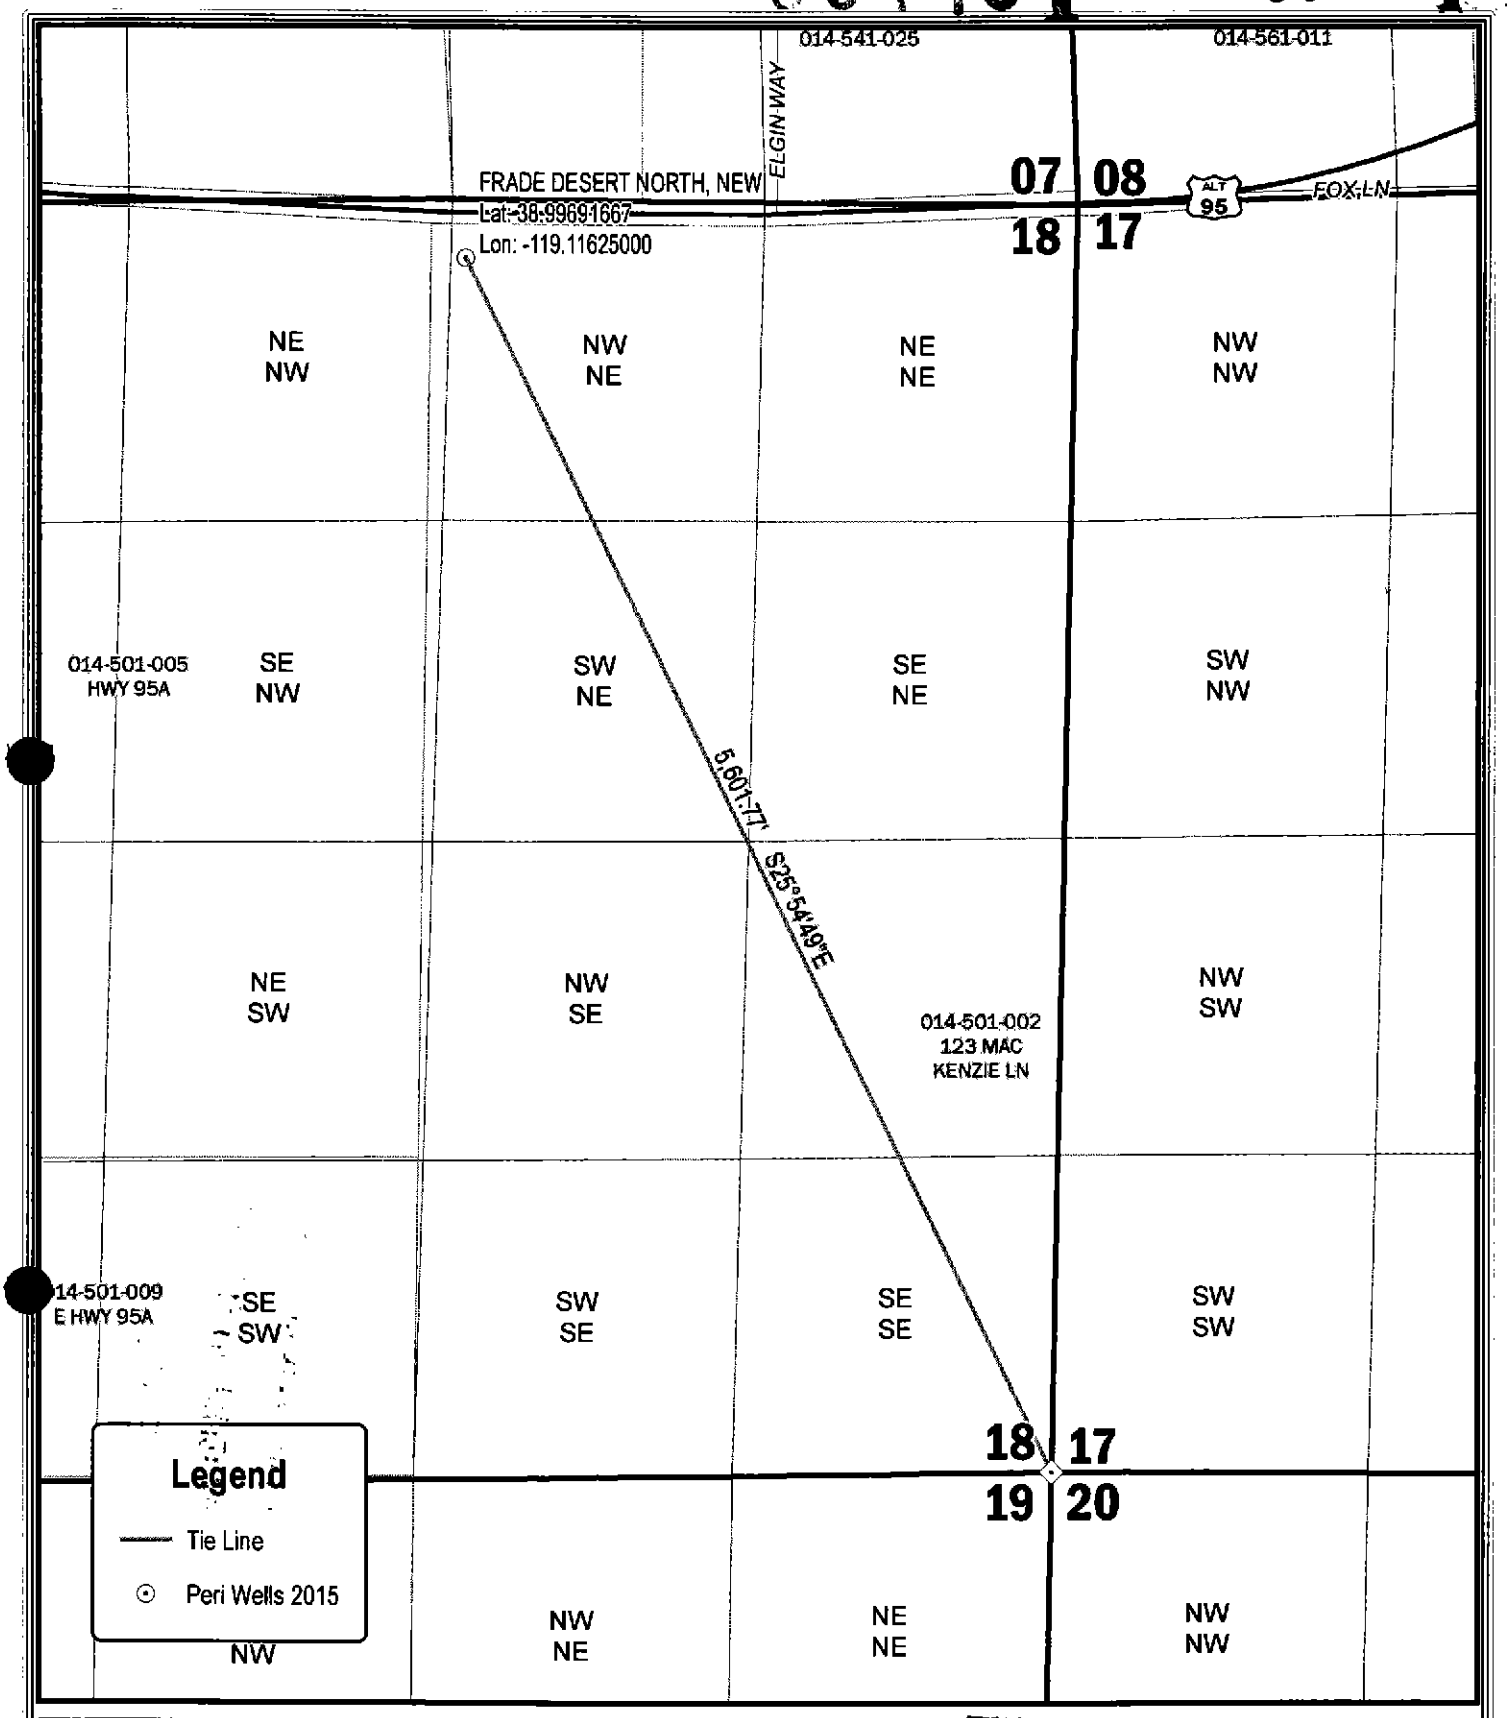

The data contained herein does not represent survey delineation and should not be construed as a replacement for the authoritative source. No liability is assumed by Farr West Engineering as to the sufficiency or accuracy of the data.

N

1" = 800'

Frade Desert North Well Location

Located in Section 18 of T13N, R26E

FILED
AUG 14 [redacted]
STATE ENGINEER'S OFFICE

FARR WEST ENGINEERING
5442 Longley Lane
Reno, NV 89511
(775) 851-4788
www.farrwestengineering.com

Q:\client\WaterRights\Peri_and_Sons\Map\FradeDesertNorthWell_8.5X11.mxd, Editor: MForrest, Printed: 1/15/2015

S

RECEIVED
2015 AUG 14 PM 12: 30
STATE ENGINEERS OFFICE