SHEET 1 OF 1

NOTES:

1. ACTUAL ACREAGE IN SW1/4 SE1/4 SEC. 17 @ 40.76 AC. IS 0.76 AC. GREATER THAN ALLOWED UNDER PERMIT 18435, CERTIFICATE 5844. THEREFORE 0.76 AC. UNDER PERMIT 77430 IS NON-SUPPLEMENTAL TO PERMIT 18435.
2. PERMIT 26883 ACREAGE (2.11 AC.) LEFT UNCHANGED UNDER PERMIT 77432.
3. REFER TO MAP ON FILE UNDER PERMIT 26883, CERTIFICATE 9280 TO SUPPORT THE EXISTING POINT OF DIVERSION. REFER TO MAP ON FILE UNDER PERMIT 77430 TO SUPPORT THE PROPOSED POINT OF DIVERSION.
4. THE BEARING AND DISTANCE TIE SHOWN ON THIS MAP AS "POINT OF DIVERSION UNDER PERMITS 77431 & 77433" REPRESENTS A NEW SURVEY OF THE EXISTING WELL. SEE "STATE ENGINEER'S USE" NOTE ON MAP UNDER PERMIT 77430.

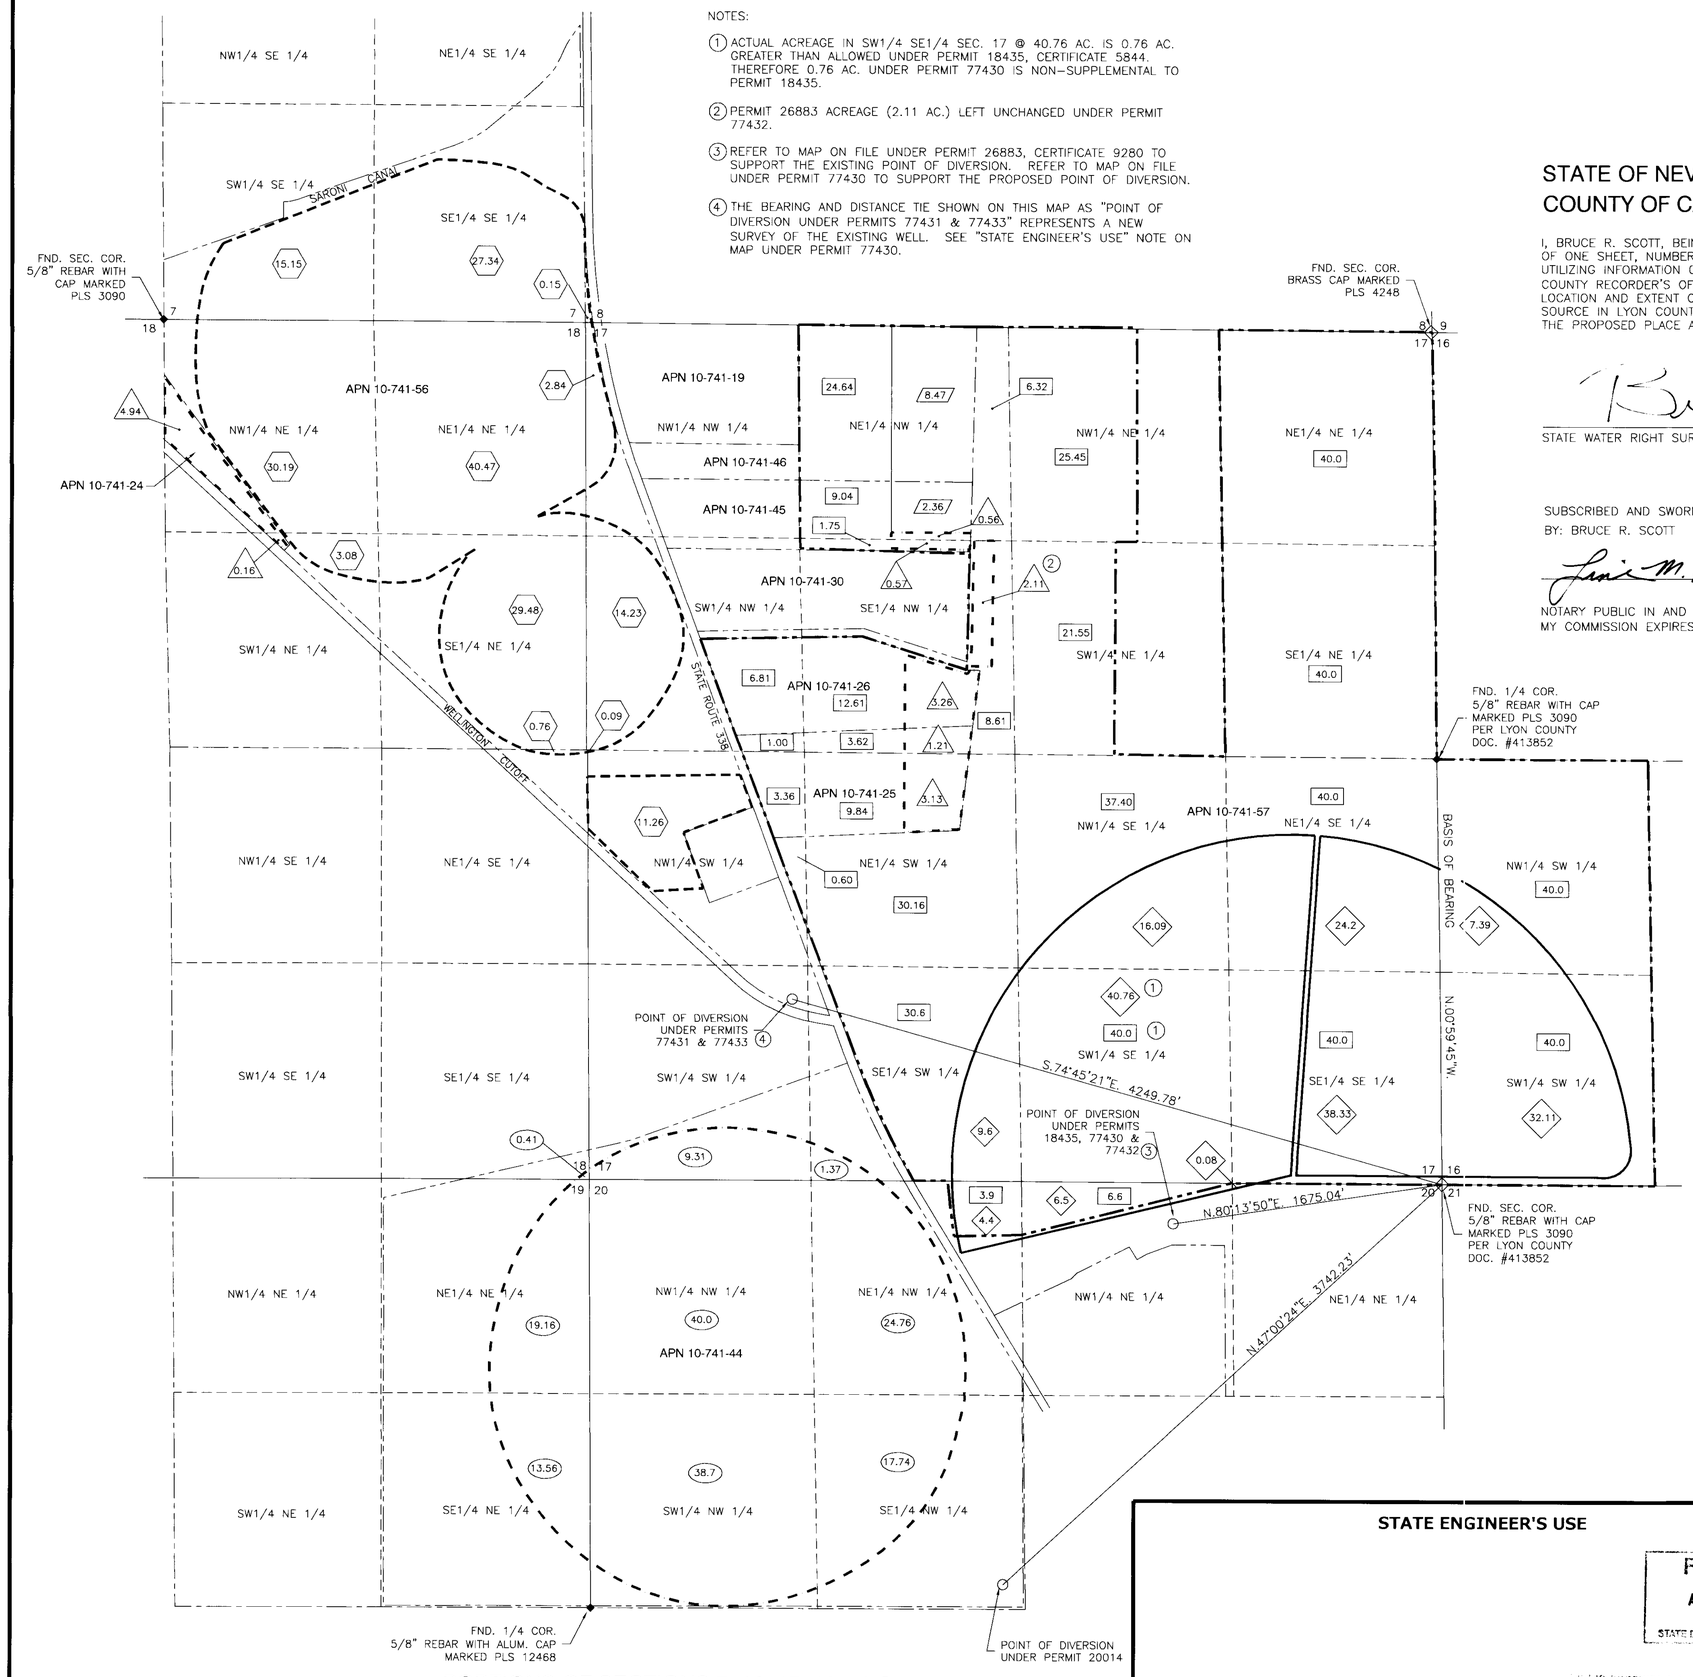

PORTIONS OF SECTIONS 7, 16, 17, 18, 19 & 20,
T.10N., R.24E., M.D.M.

NORTH

STATE OF NEVADA
COUNTY OF CARSON CITY } S.S.

I, BRUCE R. SCOTT, BEING FIRST DULY SWORN, DEPOSE AND SAY THAT THIS MAP, CONSISTING OF ONE SHEET, NUMBERED 1 OF 1, HAS BEEN CORRECTLY DRAWN TO THE DESIGNATED SCALE UTILIZING INFORMATION ON FILE AT THE OFFICE OF THE STATE ENGINEER AND THE LYON COUNTY RECORDER'S OFFICE; THAT IT TRULY AND CORRECTLY REPRESENTS THE PROPOSED LOCATION AND EXTENT OF THE WORKS USED TO DIVERT WATER FROM AN UNDERGROUND SOURCE IN LYON COUNTY, NEVADA, BY PREPPY VISION LLC FOR IRRIGATION PURPOSES. THAT THE PROPOSED PLACE AND MANNER OF USE IS FULLY AND CORRECTLY DESIGNATED THEREON.

STATE WATER RIGHT SURVEYOR NO. 427

PROFESSIONAL LAND SURVEYOR STATE OF NEVADA BRUCE R. SCOTT No. 3579 EXP. 6/30/16

SUBSCRIBED AND SWORN TO BEFORE ME THIS 18TH DAY OF AUGUST, 2015.
BY: BRUCE R. SCOTT

NOTARY PUBLIC IN AND FOR CARSON CITY, NEVADA
MY COMMISSION EXPIRES: SEPTEMBER 23, 2018

LINDA M. HUTTON
NOTARY PUBLIC
STATE OF NEVADA
APPT. No. 10-2754-3 Amended
MY APPT. EXPIRES SEPT. 23, 2018

LEGEND:

- 9.31 — PERMIT 20014 EXISTING PLACE OF USE UNDER PREPPY VISION LLC OWNERSHIP
- 24.2 — PERMITS 77430 & 77432 EXISTING PLACE OF USE & PROPOSED PLACE OF USE UNDER PERMIT 26883 TO BE CHANGED
- 14.23 — PERMITS 77431 & 77433 EXISTING PLACE OF USE
- 40.0 — PERMITS 18435 EXISTING PLACE OF USE UNDER PREPPY VISION LLC OWNERSHIP
- 40.0 — PERMIT 26883 EXISTING PLACE OF USE (UNCHANGED) UNDER PREPPY VISION LLC OWNERSHIP
- 40.0 — PERMIT 26883 EXISTING PLACE OF USE TO BE STRIPPED

BASIS OF BEARING:

THE EAST LINE OF THE SOUTHEAST QUARTER OF SECTION 17, T.10N., R.24E., M.D.M. BEARING N.00°59'45"W. PER RECORD OF SURVEY MAP FOR JACKAROO, LLC, STRAGGLER, LLC, AND DAMIAN LTD., RECORDED SEPTEMBER 14, 2007 AS DOCUMENT #413852 OF THE OFFICIAL RECORDS OF LYON COUNTY, NEVADA.

0 250 500 1000 1500 2000
SCALE: 1"=500'

Engineering • Surveying • Water Rights
Resources & Environmental Services
www.rci-nv.com

Zephyr Cove
212 Elks Point Rd., Ste. 443
Zephyr Cove, NV 89448-8020
775-588-7500

Carson City
340 N. Minnesota St.
Carson City, NV 89703-4152
775-883-1600

RCI Resource Concepts Inc

REVISION	DATE

JOB NO.	06-128.1
DATE	8-18-15
DRAWN	MLM
CHECKED	KLS/BAR
REVISED	

STATE ENGINEER'S USE

FILED
AUG 20 2015
STATE ENGINEER'S OFFICE

RECEIVED
2015 AUG 20 PM 3:10

PLACE OF USE MAP
TO ACCOMPANY APPLICATION TO CHANGE
THE POINT OF DIVERSION AND PLACE AND MANNER OF USE
OF A PORTION UNDER PERMIT 26883, CERTIFICATE 9280
FOR IRRIGATION USE
BY

Preppy Vision LLC

FROM AN UNDERGROUND SOURCE
IN LYON COUNTY, NEVADA

85399