A PORTION OF THE S1/2 OF SECTION 36, T.42N.,R.28E., M.D.B.&M.
HUMBOLDT COUNTY, NEVADA

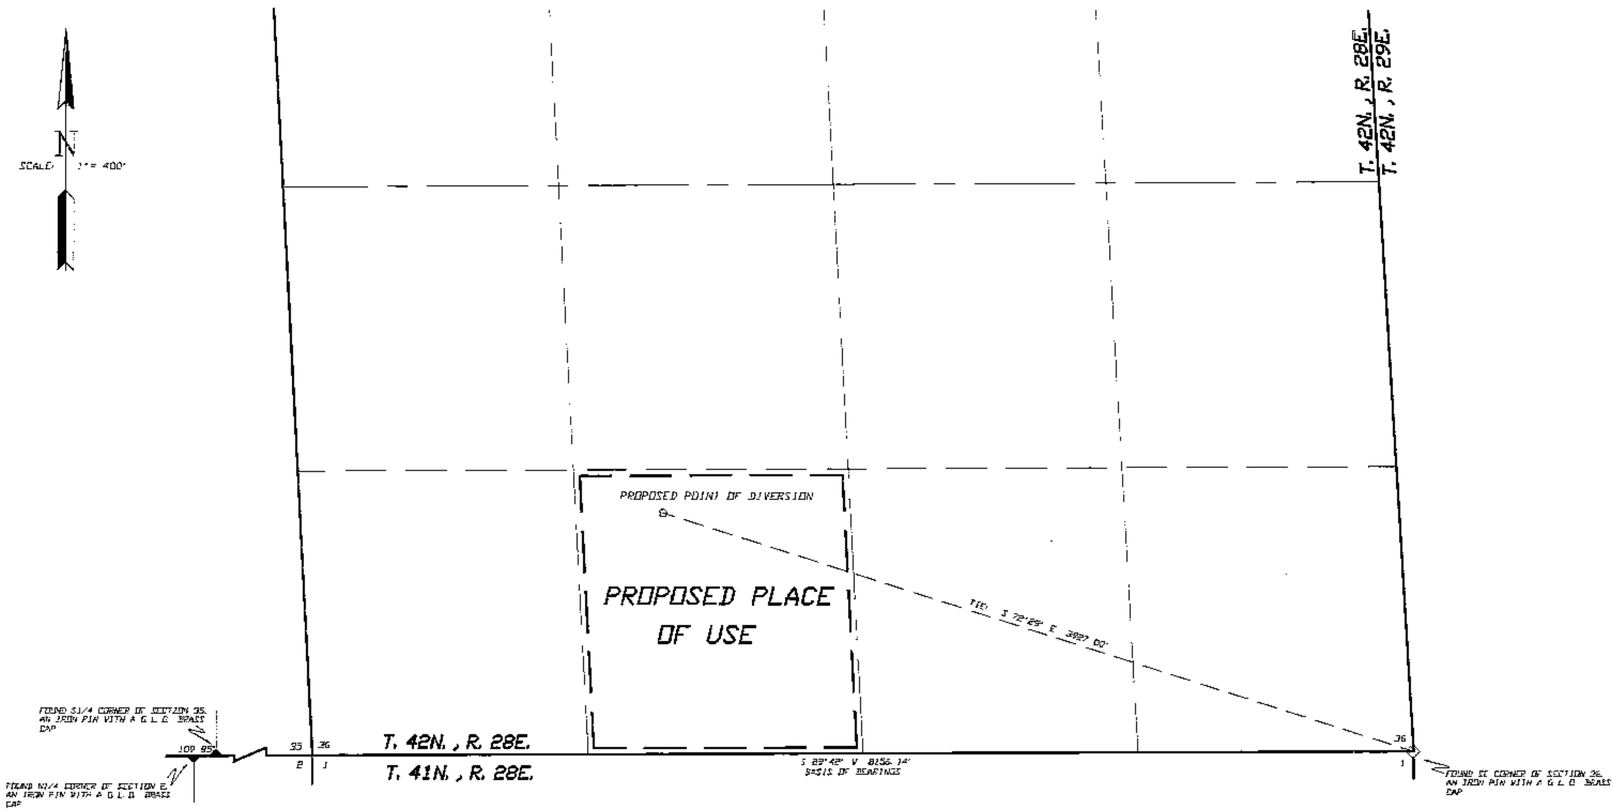

STATE OF NEVADA
COUNTY OF HUMBOLDT

I, JOHN H. MILTON III, being first duly sworn, depose and say that this map, consisting of one sheet, inclusive, has been correctly drawn to the designated scale from field notes of a survey made by me, or under my supervision and direction, on July 15th, 2015; that it truly and correctly represents the proposed location and extent of the works used to divert water from underground in Humboldt County, Nevada by PINE FOREST LAND & STOCK CO., INC., for stockwatering use. That the proposed point of diversion, the approximate location and size of the diverting channel or other conduit, the place and manner of use, and the location and name of all other works or streams which are crossed by, or connected with the said works, are fully and correctly designated thereon.

PROFESSIONAL LAND SURVEYOR — JOHN H. MILTON III — Exp. 12-31-15 — No. 5271 — STATE OF NEVADA
5-25-15

State Water Right Surveyor No. 573

Subscribed and sworn to before me this 25th day of August, 2015.

Doris A. Twichell
DORIS A. TWICHELL, Notary Public in and for Humboldt County, State of Nevada

My Commission expires May 28th, 2017

DORIS A. TWICHELL
Notary Public - State of Nevada
Appointment Recorded in Humboldt County
No: 93-3552-9 - Expires May 28, 2017

GRAPHIC SCALE
400 200 0 400 800 1600
1 INCH = 400 FEET

LEGEND

Indicates the boundary of the proposed place of use.

BASIS OF BEARINGS

Basis of bearings was taken from the Survey Plat of T. 42N., R. 28E., M.D.B. & M., dated July 2nd, 1924 by the U.S. Surveyor General.

STATE ENGINEER'S USE

FILED
SEP 0 4 2015
STATE ENGINEER'S OFFICE

Map To Accompany Application To Appropriate Water

BY PINE FOREST LAND & STOCK CO., INC.

FOR STOCK WATER USE
FROM AN UNDERGROUND SOURCE IN HUMBOLDT COUNTY, NEVADA

DESERT MOUNTAIN SURVEYING
GPS • Land • Water Rights • Boundary
148 West Second Street, Winnemucca, NV 89445
Telephone 775-623-4414 • FAX 775-623-5321 • E-MAIL dms@winnemucca.net

150474.DWG

85425