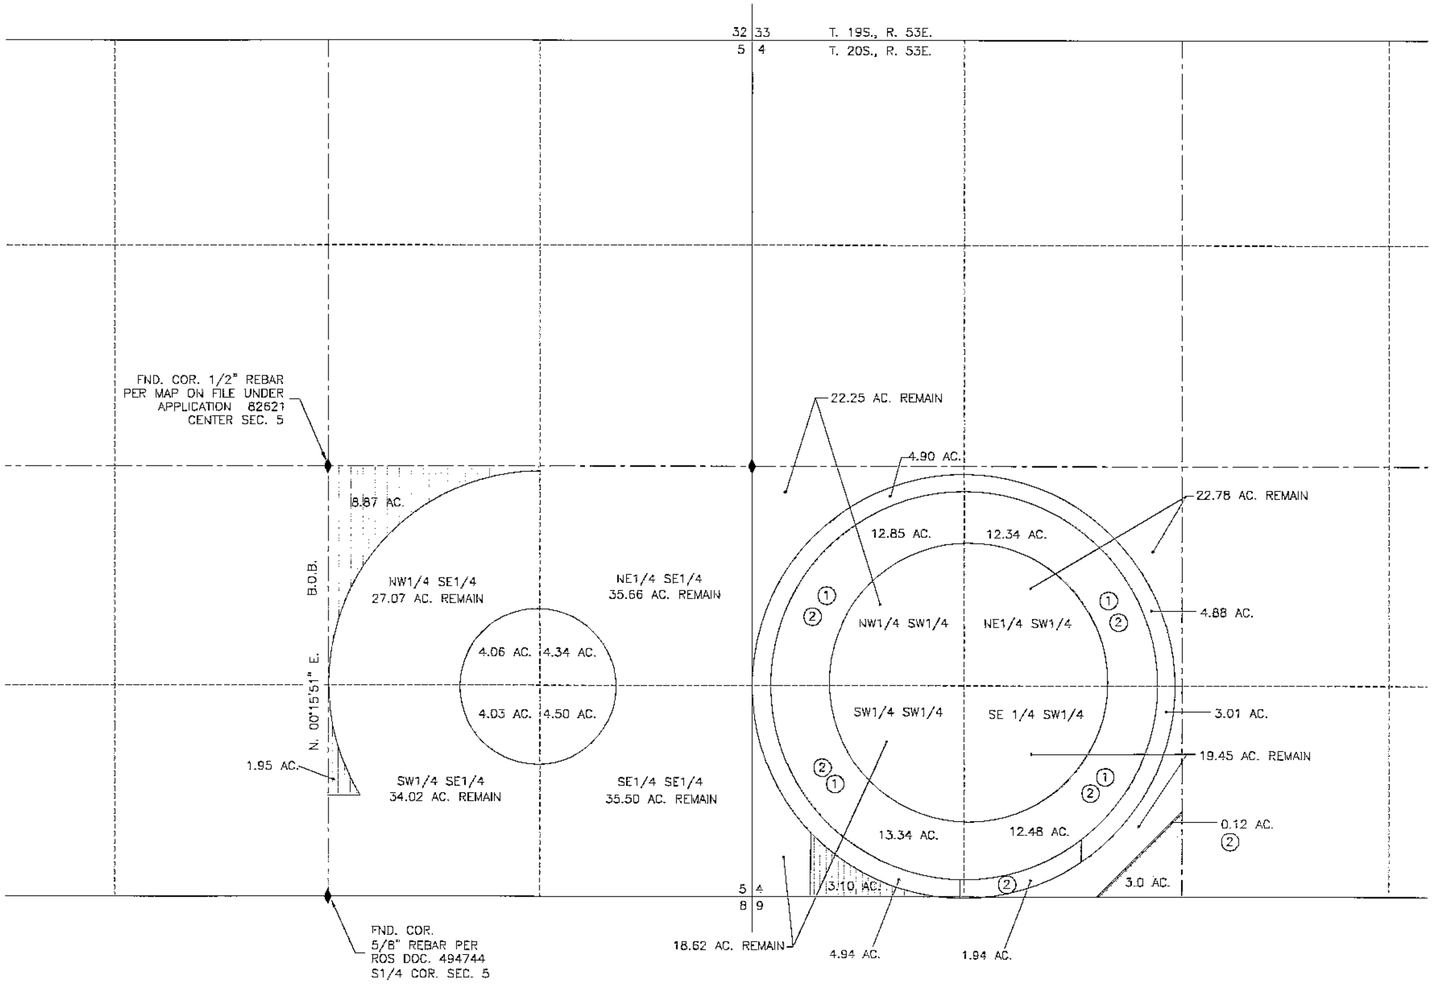

EXISTING PLACE OF USE

SHOWING STRIPPING ACREAGES AND ACREAGE REMAINING UNDER PERMIT 13959, CERTIFICATE 5437, PERMIT 144588, CERTIFICATE 5438, AND PERMIT 68981 (215.35 AC. REMAIN AFTER THESE STRIPPINGS) WITHIN SECTIONS 4 & 5, T.20S., R.53E. M.D.M.

NORTH

STATE OF NEVADA
COUNTY OF CARSON CITY S.S.

I, BRUCE R. SCOTT, BEING FIRST DULY SWORN, DEPOSE AND SAY THAT THIS MAP, CONSISTING OF TWO SHEETS, NUMBERED 1 TO 2, HAS BEEN CORRECTLY DRAWN TO THE DESIGNATED SCALE FROM FIELD NOTES OF A SURVEY MADE UNDER MY SUPERVISION AND DIRECTION, BETWEEN THE 13TH DAY OF SEPTEMBER, 2012 AND THE 19TH DAY OF SEPTEMBER, 2012, AND FROM RECORD INFORMATION ON FILE AT THE DIVISION OF WATER RESOURCES AND AT THE OFFICE OF THE NYE COUNTY RECORDER; THAT IT TRULY AND CORRECTLY REPRESENTS THE PROPOSED LOCATION AND EXTENT OF THE WORKS USED TO DIVERT WATER FROM AN UNDERGROUND SOURCE IN NYE COUNTY, NEVADA BY HARRIS 173, LLC FOR IRRIGATION PURPOSES. THAT THE PROPOSED POINT OF DIVERSION, THE APPROXIMATE LOCATION AND SIZE OF THE DIVERTING CHANNEL OR OTHER CONDUIT, ALL RESERVOIRS OR BASINS, AND THE LOCATION AND NAMES OF ALL OTHER WELLS AND WELL LOCATIONS WITHIN THE SAID PLACE OF USE ARE FULLY AND CORRECTLY DESIGNATED THEREON.

9/14/15
PROFESSIONAL LAND SURVEYOR STATE OF NEVADA BRUCE R. SCOTT EXP. 6/30/16 No. 3579

STATE WATER RIGHT SURVEYOR NO. 427

SUBSCRIBED AND SWORN TO BEFORE ME THIS 14th DAY OF SEPTEMBER, 2015.
BY: BRUCE R. SCOTT

NOTARY PUBLIC IN AND FOR DOUGLAS COUNTY, NEVADA

MY COMMISSION EXPIRES: SEPTEMBER 23, 2018

LINDA M. HUTTON
NOTARY PUBLIC
STATE OF NEVADA
APPT. No. 10-2754-5 Amended
MY APPT. EXPIRES SEPT. 23, 2018

KEY:

- 3.00 AC. STRIPPED UNDER PERMITS 80838, 80839 & 80840 PREVIOUSLY
- 13.92 AC. STRIPPED UNDER PERMITS 84007, 84008 & 84009 PREVIOUSLY
- 34.66 AC. BEING STRIPPED BY THESE APPLICATIONS SEC. 4 (17.73 AC.) AND SEC. 5 (16.93 AC.)
- 53.07 AC. TO BE STRIPPED BY DESERT BADGER, LLC AND BREAKING BADGER, LLC

BASIS OF BEARING:

N. 00°15'51" E. BEING THE EAST LINE OF THE SW1/4 SEC. 5, T.20S., R.53E., M.D.M. CALCULATED FROM THE SOUTH LINE OF THE SW1/4 OF SAID SECTION 5, (BEING N. 88°39'20" E) AS SHOWN ON RECORD OF SURVEY FILE 494744, RECORDED 6/7/2000 ON FILE WITH THE NYE COUNTY RECORDER'S OFFICE, NYE COUNTY, NEVADA.

NOTE:

THIS MAP UTILIZES INFORMATION FROM A SURVEY CONDUCTED BY BOYDEN E. NELSON, PLS 15176 COMPLETED SEPTEMBER 19, 2012.

NOTES:

1. THIS 51.01 AC. "DONUT" IS ALSO THE CULTIVATED PLACE OF USE UNDER PERMIT 75223, CERTIFICATE 17406, PERMIT 75224, CERTIFICATE 17407, PERMIT 75225, CERTIFICATE 17408, PERMIT 75226, CERTIFICATE 17409 & PERMIT 75227, CERTIFICATE 17410.
2. THIS 53.07 AC. IS TO BE STRIPPED BY DESERT BADGER, LLC AND BREAKING BADGER, LLC
3. REFER TO MAP ON FILE UNDER APPLICATION 11535 TO SUPPORT THE PROPOSED POINT OF DIVERSION.
4. REFER TO MAP ON FILE UNDER APPLICATION 13958 TO SUPPORT THE EXISTING POINT OF DIVERSION UNDER APPLICATION TO CHANGE PERMIT 13959, CERTIFICATE 5437
5. REFER TO MAP ON FILE UNDER APPLICATION 14458 TO SUPPORT THE EXISTING POINT OF DIVERSION UNDER APPLICATION TO CHANGE PERMIT 14458, CERTIFICATE 5438.
6. REFER TO MAP ON FILE UNDER APPLICATION 24750 TO SUPPORT THE EXISTING POINT OF DIVERSION UNDER APPLICATION TO CHANGE PERMIT 68981.

0 250 500 1000 1500 2000
SCALE: 1"=500'

Engineering • Surveying • Water Rights
Resources & Environmental Services
www.rci-nv.com
Carson City
340 N. Minnesota St.
Carson City, NV 89703-4152
775-883-1600
Zephyr Cove
212 Elks Point Rd., Ste. 443
Zephyr Cove, NV 89448-8020
775-589-7500
RCI Resource Concepts Inc

REVISION	DATE

JOB NO.	05-239.1
DATE	9/11/15
DRAWN	MLM
CHECKED	KLS
REVISED	

STATE ENGINEER'S USE

85453, 85454, 85455

FILED
SEP 22 2015
STATE ENGINEER'S OFFICE

2015 SEP 22 PM 2:10
STATE ENGINEER'S OFFICE

MAP

TO ACCOMPANY APPLICATIONS TO CHANGE THE POINT OF DIVERSION AND PLACE OF USE UNDER PORTIONS OF PERMIT 13959, CERTIFICATE 5437, PERMIT 14458, CERTIFICATE 5438, AND PERMIT 68981
FOR IRRIGATION PURPOSES
BY

Harris 173, LLC

FROM AN UNDERGROUND SOURCE IN NYE COUNTY, NEVADA

85459 85458 85457 85456 85455 85454 85453

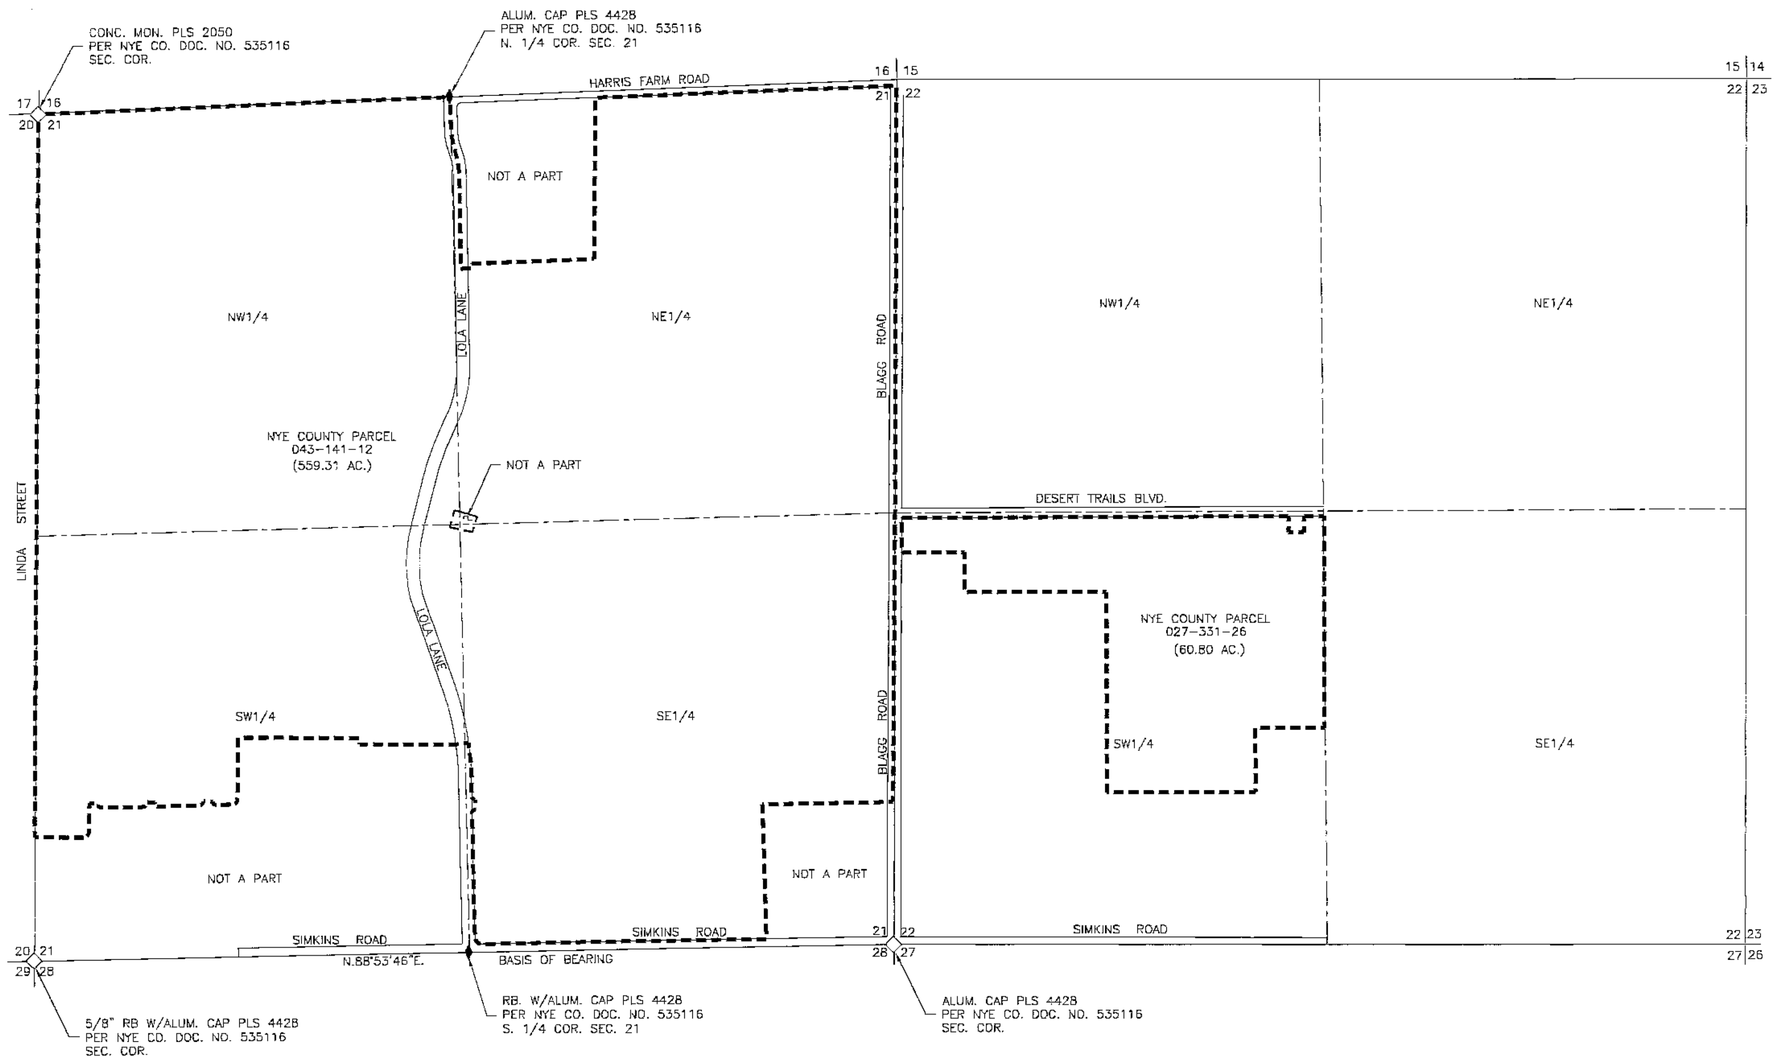

PROPOSED PLACE OF USE
WITHIN SECTIONS 21 AND 22, T.19S., R.53E., M.D.M.
BEING NYE COUNTY ASSESSOR PARCELS 043-141-12 AND 027-331-26

PROPOSED PLACE OF USE

BASIS OF BEARING:

N. 88°53'46" E. BEING THE SOUTHERLY LINE OF SECTION 21, T.19S., R.53E., M.D.M. AS SHOWN ON COUNTRY PLACE SUBDIVISION, NYE COUNTY DOCUMENT NO. 41371 (PREFERRED EQUITIES CORP. RECORD OF SURVEY).

NOTE:

THIS MAP IS BASED ON THE FINAL COMMERCIAL SUBDIVISION MAP "DESERT TRAILS–PHASE 2" ON FILE WITH THE NYE COUNTY RECORDER'S OFFICE AS DOCUMENT NO. 535116, RECORDED MAY 8, 2002 AND PARCEL MAP DOCUMENT NO. 478254 RECORDED SEPTEMBER 16, 1999.

0 250 500 1000 1500 2000
SCALE: 1"=500'

Engineering • Surveying • Water Rights
Resources & Environmental Services
www.rci-nv.com
Carson City
340 N. Minnesota St.
Carson City, NV 89703-4152
775-883-1600
Zephyr Cove
212 Elks Point Rd., Ste. 443
Zephyr Cove, NV 89448-8020
775-588-7500
RCI Resource Concepts Inc

REVISION	DATE

JOB NO.	05-239.1
DATE	9/11/15
DRAWN	MLM
CHECKED	KLS
REVISED	

STATE ENGINEER'S USE

FILED
SEP 22
STATE ENGINEER'S OFFICE

MAP

TO ACCOMPANY APPLICATIONS TO CHANGE THE POINT OF DIVERSION AND PLACE OF USE UNDER PORTIONS OF PERMIT 13959, CERTIFICATE 5437, PERMIT 14458, CERTIFICATE 5438, AND PERMIT 68981 FOR IRRIGATION PURPOSES BY

Harris 173, LLC (S)

FROM AN UNDERGROUND SOURCE IN NYE COUNTY, NEVADA

85456 85455 85454 85453