85523 T

83991 T 07-05

RECEIVED
2015 OCT -9 AM 11:20
STATE ENGINEERS OFFICE

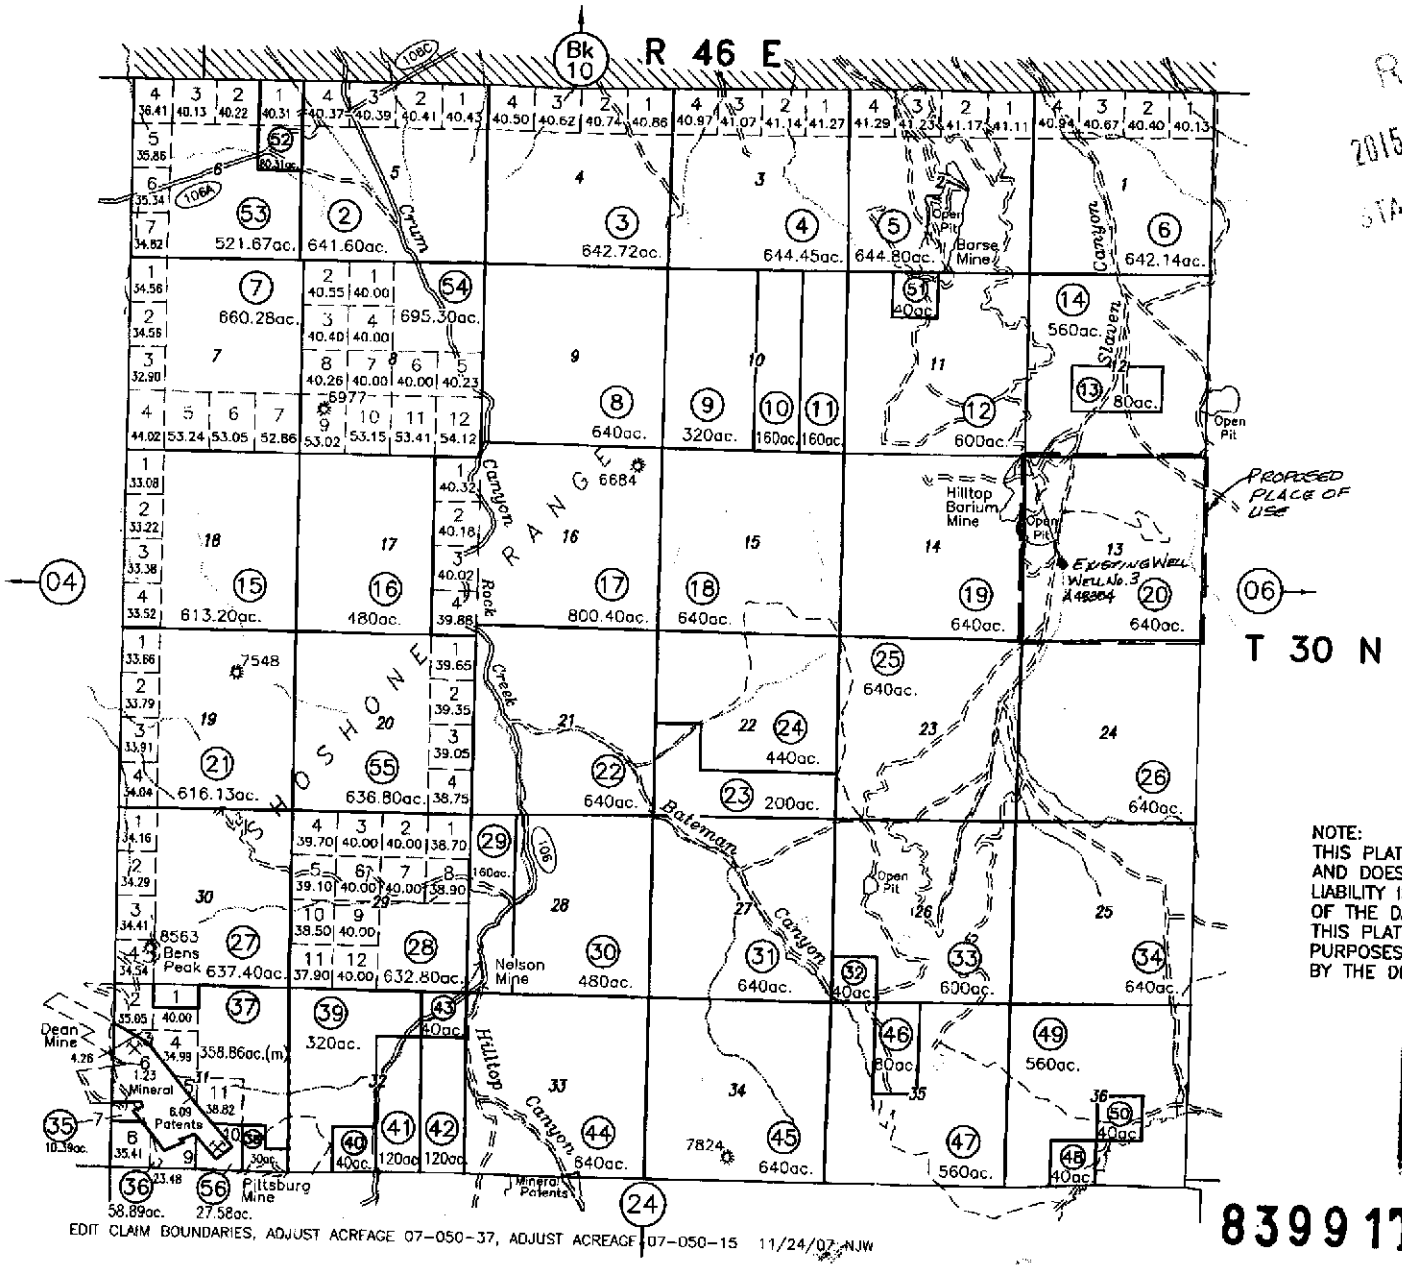

NOTE:
THIS PLAT IS FOR ASSESSMENT USE ONLY, AND DOES NOT REPRESENT A SURVEY. NO LIABILITY IS ASSUMED AS TO THE ACCURACY OF THE DATA DELINEATED HEREON. USE OF THIS PLAT FOR OTHER THAN ASSESSMENT PURPOSES IS FORBIDDEN UNLESS APPROVED BY THE DEPT. OF TAXATION.

FILED
JUN 2 5 2014
STATE ENGINEER'S OFFICE

EDIT CLAIM BOUNDARIES, ADJUST ACRFAGE 07-050-37, ADJUST ACREAGE 07-050-15 11/24/07 NJW

83991T

LANDER COUNTY