PORTIONS OF SECTIONS 3 & 4, T.17N., R.20E., M.D.M.
WASHOE COUNTY, NEVADA

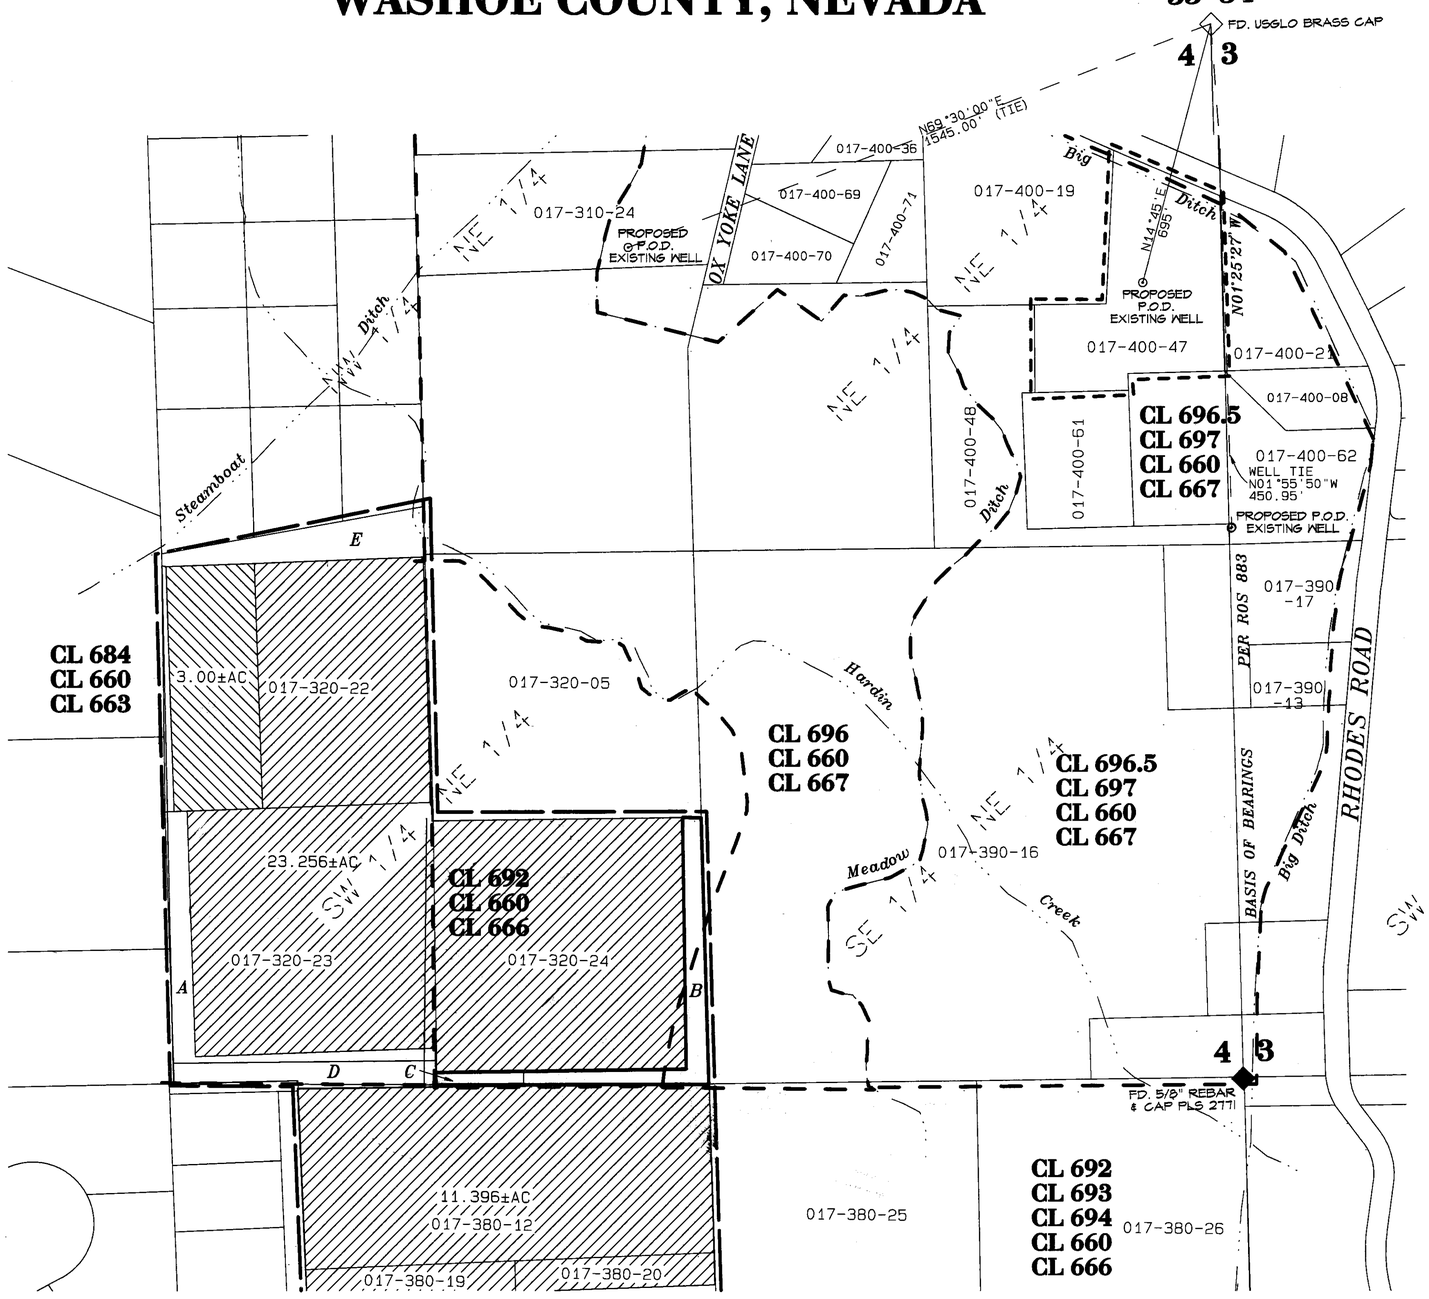

STATE OF NEVADA
COUNTY OF WASHOE } SS

I, George G. Lindesmith, being first duly sworn, depose and say that this map, consisting of one sheet, has been correctly drawn to the designated scale from field notes of a survey made under my supervision and direction on October 21, 2015; that it truly and correctly represents the proposed location and extent of works used to divert water from an underground source in Washoe County, Nevada, by RICHARD P. MAHONEY & SUSAN CLAY, TRUSTEE OF THE CLAY TRUST, under a portion of supplemental Permit No. 52421 Certificate 14630 for irrigation and domestic purposes. That the proposed point of diversion, all reservoirs or basins, the location and names of all other works which will cross or connect with the proposed works, and the boundary of all lands, showing by 40-acre subdivisions the areas proposed to be served, are fully and correctly designated thereon.

George G. Lindesmith, PLS
State Water-Right Surveyor No. 704 12-31-15

Subscribed and sworn to before me on this 12th day of November, 2015. 11-12-2015

Notary Public

REFERENCES

1. Washoe County Assessor's Map Book 17; Pages 31, 32, 38, 39 & 40.
2. Record of Survey Map No. 883, Official Records, Washoe County, Nevada
3. Parcel Map No. 1471, Official Records, Washoe County, Nevada.
4. Parcel Map No. 2002, Official Records, Washoe County, Nevada.
5. Record of Survey Map No. 5109, Official Records, Washoe County, Nevada
6. Map TR-021, on file in the office of the Nevada State Engineer.
7. Final Decree, United States of America vs. Orr Water Ditch Company, et al., Sheet 27 and related maps.

NOTES

1. For the existing point of diversion refer to Amended Map Supporting Proof of Beneficial Use under Permit No. 52421, on file in the office of the Nevada o State Engineer.

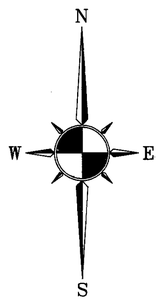

GRAPHIC SCALE 1"=200'
0 200 400 600

BASIS OF BEARINGS

The bearings for this map are based on Record of Survey Map No. 883, File No. 351882 in the Official Records of Washoe County, Nevada.

GEORGE G. LINDESMITH
4255 HACKAMORE DRIVE
RENO, NV 89519
(775) 747-2383

TRANSFER TABLE SUPPLEMENTAL 52421

1/4 1/4	TOTAL	AREA	APP. #	BALANCE	OWNER	
SW NE		8.256	76316	21.114	SADER	
SW NE		3.75	77678	17.364	SCHULER	
SW NE		2.50	77677	14.864	COWAN	
SW NE	29.37	8.75	84317	6.114	SCHULER	
SW NE		3.00	THIS	3.114	MAHONEY	
SW NE		1.19	~	1.924	AMSTERDAM	A
SW NE		0.81	~	1.114	AMSTERDAM	B
SW NE		0.364	~	0.75	BRITTON	C
SW NE		0.75	~	0.75	CANTLON	D
NW NE	1.04	1.04	~	1.04	BRITTON	E
TOTAL	30.41	26.256				

LEGEND:

SECTION LINE	
1/16TH SECTION LINE	
CENTERLINE OF SECTION	
DITCH OR CREEK	
PARCEL LINE	
PLACE OF USE PERMIT 54241 CERTIFICATE 14630	
PROPOSED PLACE OF USE	
PROPOSED POINT OF DIVERSION (EXISTING WELL)	
CLAIM BOUNDARY	
CL 696	ORR WATER DITCH CO. CLAIM NO.
017-310-21	WASHOE COUNTY ASSESSOR'S PARCEL NO.
	AREAS REMOVED FROM IRRIGATION PER PREVIOUS APPLICATIONS
	AREA BEING STRIPPED PER THIS APPLICATION
	SECTION CORNER, AS DESCRIBED
	QUARTER SECTION CORNER, AS DESCRIBED

STATE ENGINEER'S USE

FILED
NOV 16 2015
STATE ENGINEER'S OFFICE

MAP TO ACCOMPANY APPLICATION TO CHANGE THE POINT OF DIVERSION AND PLACE OF USE UNDER A PORTION OF SUPPLEMENTAL PERMIT NO. 54241 CERTIFICATE 14630 FOR IRRIGATION AND DOMESTIC PURPOSES BY

RICHARD P. MAHONEY
&
SUSAN CLAY, TRUSTEE OF THE CLAY TRUST

FROM AN UNDERGROUND SOURCE IN WASHOE COUNTY, NEVADA