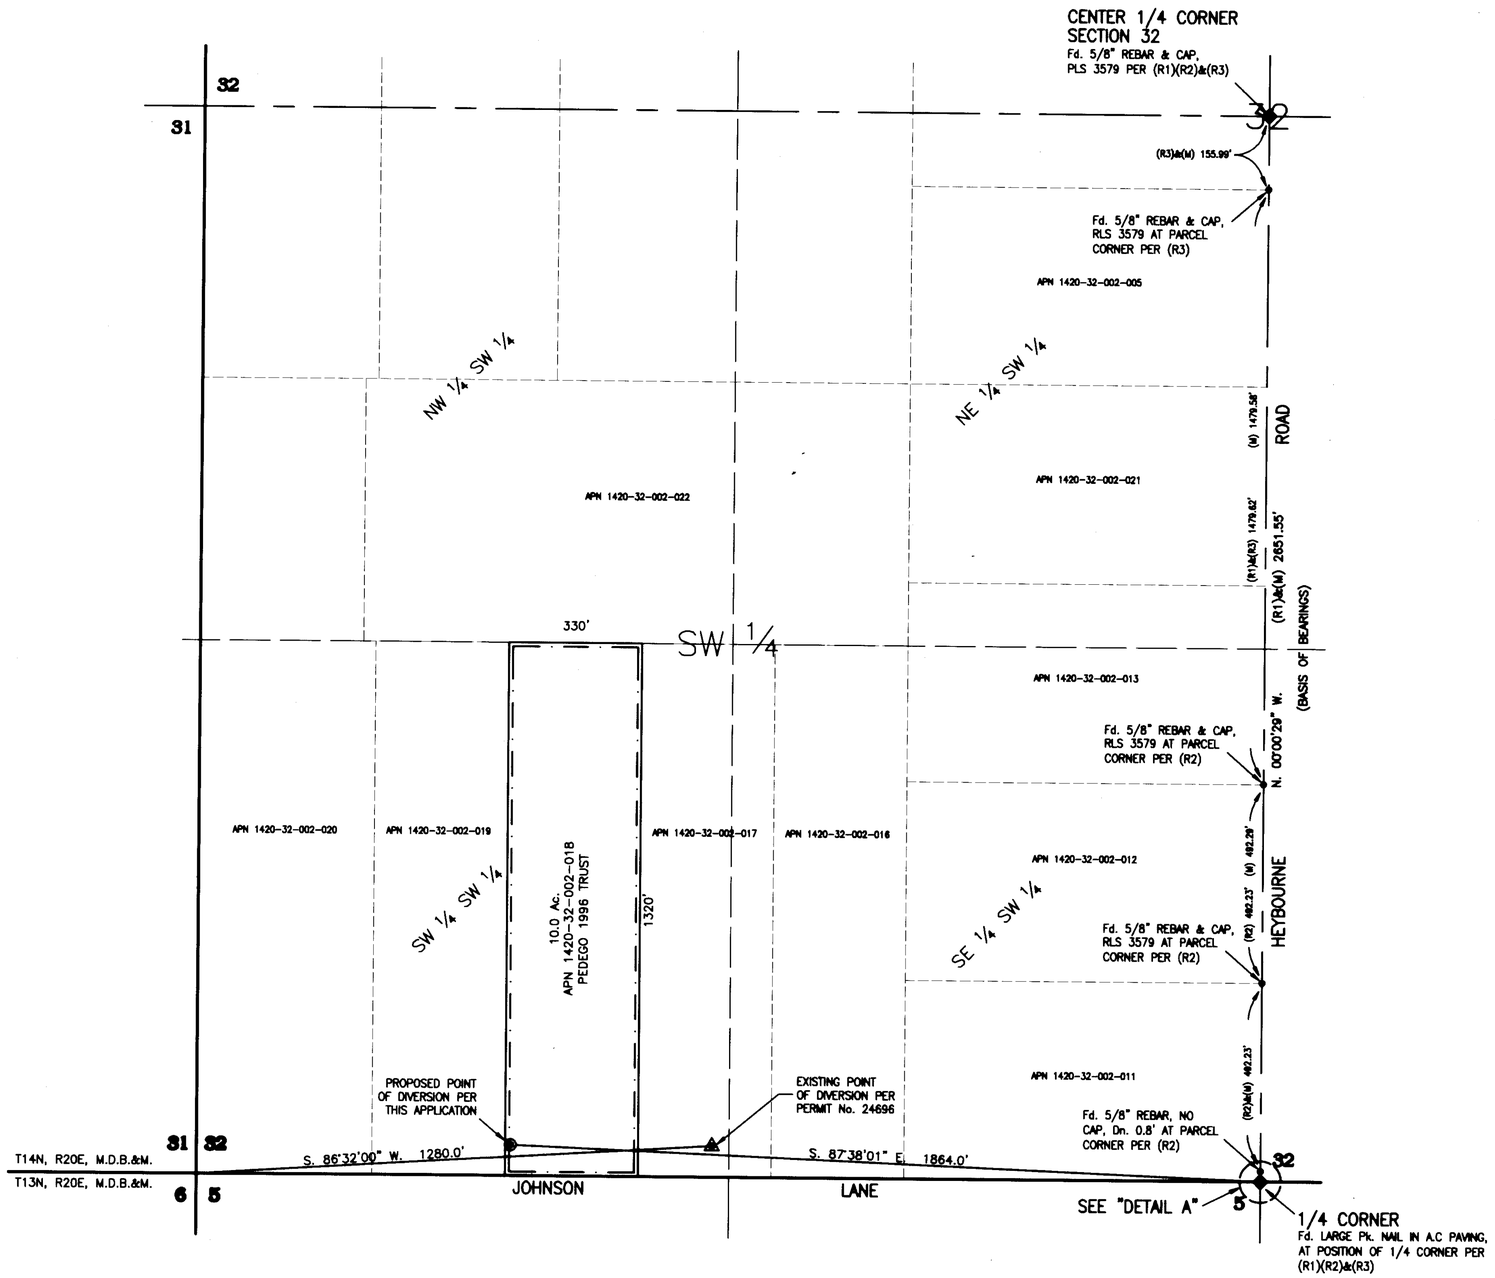

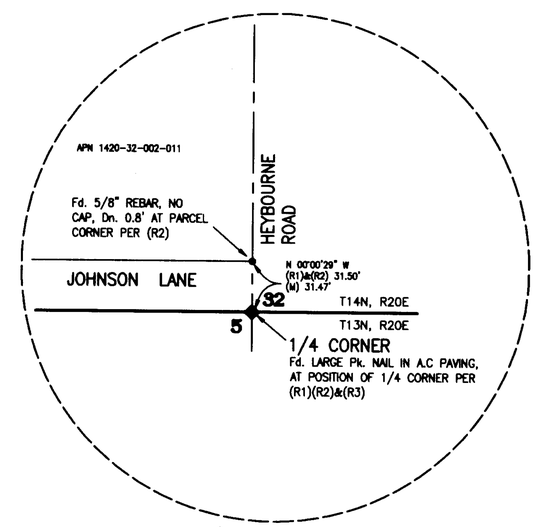

"DETAIL A"
NOT TO SCALE

STATE OF NEVADA
COUNTY OF WASHOE } S.S.

I, DAVID D. WINCHELL, BEING FIRST DULY SWORN, DEPOSE AND SAY THAT THIS MAP CONSISTING OF 1 SHEET HAS BEEN CORRECTLY DRAWN TO THE DESIGNATED SCALE FROM FIELD NOTES OF A SURVEY MADE BY ME, OR UNDER MY SUPERVISION AND DIRECTION, BETWEEN THE 3rd DAY AND 15th DAY OF JUNE, 2015; THAT THIS MAP TRULY AND CORRECTLY REPRESENTS THE PROPOSED POINT OF DIVERSION TO DIVERT WATER FROM AN UNDERGROUND SOURCE BY THE PEDEGO 1996 TRUST FOR IRRIGATION AND DOMESTIC PURPOSES IN DOUGLAS COUNTY, NEVADA.

PROFESSIONAL LAND SURVEYOR - STATE OF NEVADA
DAVID D. WINCHELL
EXPIRES 6/30/2016
No. 3209

12/18/15
DATE

DAVID D. WINCHELL P.L.S. 3209
STATE WATER RIGHT SURVEYOR No. 779

SUBSCRIBED AND SWORN TO BEFORE ME ON THIS 18th DAY OF December, 2015.

NOTARY PUBLIC IN AND FOR WASHOE COUNTY, NEVADA.

MY COMMISSION EXPIRES 11/2/2016

L. K. RHODES
Notary Public - State of Nevada
Appointment Recorded in Washoe County
No: 99-58458-2 - Expires November 2, 2016

PROPOSED POINT OF DIVERSION AND PLACE OF USE

PORTION OF THE SW ¼ SW ¼ SECTION 32, T. 14 N., R. 20 E., M.D.B.& M.

200 100 0 200 400 600
GRAPHIC SCALE: 1" = 200'

REFERENCE DOCUMENTS

(R1) RECORD OF SURVEY FOR MARSHA TOMERLIN, Bk. 983, Pg. 2863, DOC. No. 88004, OFFICIAL RECORDS OF DOUGLAS COUNTY, NEVADA

(R2) PARCEL MAP FOR TOMERLIN, CARLSON, & ADAMS, Bk. 685, Pg. 616, DOC. No. 118396, OFFICIAL RECORDS OF DOUGLAS COUNTY, NEVADA

(R3) PARCEL MAP 2 FOR TOMERLIN, CARLSON, & ADAMS, Bk. 785, Pg. 1260, DOC. No. 120188, OFFICIAL RECORDS OF DOUGLAS COUNTY, NEVADA

BASIS OF BEARING:

THE BEARING N. 00°00'29" W., 2651.56' (M) FOR THE EAST LINE OF THE SW ¼ OF SECTION 32,T. 14 N., R. 20 E., M.D.B.&M., AS SHOWN ON THE RECORD OF SURVEY FOR MARSHA TOMERLIN, Bk. 983, Pg. 2863, DOC. No. 88004, OFFICIAL RECORDS OF DOUGLAS COUNTY, NEVADA, WAS USED AS THE BASIS OF BEARINGS FOR THIS MAP.

LEGEND

— · — - PROPOSED PLACE OF USE
◉ - PROPOSED POINT OF DIVERSION
▲ - POINT OF DIVERSION PER APPLICATION PERMIT No. 24696
◆ - FOUND 1/4 SECTION CORNER
(M) - MEASURED DATA
Fd. - FOUND AS SHOWN

WESTERN SURVEYING SERVICES
P.O. BOX 6202
GARDNERVILLE, NEVADA 89460
(775) 884-3200

STATE ENGINEER'S USE

85747

FILED
DEC 21 2015
STATE ENGINEER'S OFFICE

2015 DEC 21 AM 8:55
STATE ENGINEER'S OFFICE

MAP

TO ACCOMPANY APPLICATION TO CHANGE THE POINT OF DIVERSION OF A PORTION OF WATER HERETOFORE APPROPRIATED UNDER PERMIT No. 24696, CERTIFICATE No. 8284

FOR: IRRIGATION AND DOMESTIC PURPOSES
BY: PEDEGO 1996 TRUST
FROM: UNDERGROUND SOURCE

DOUGLAS COUNTY NEVADA

85747