86026 T

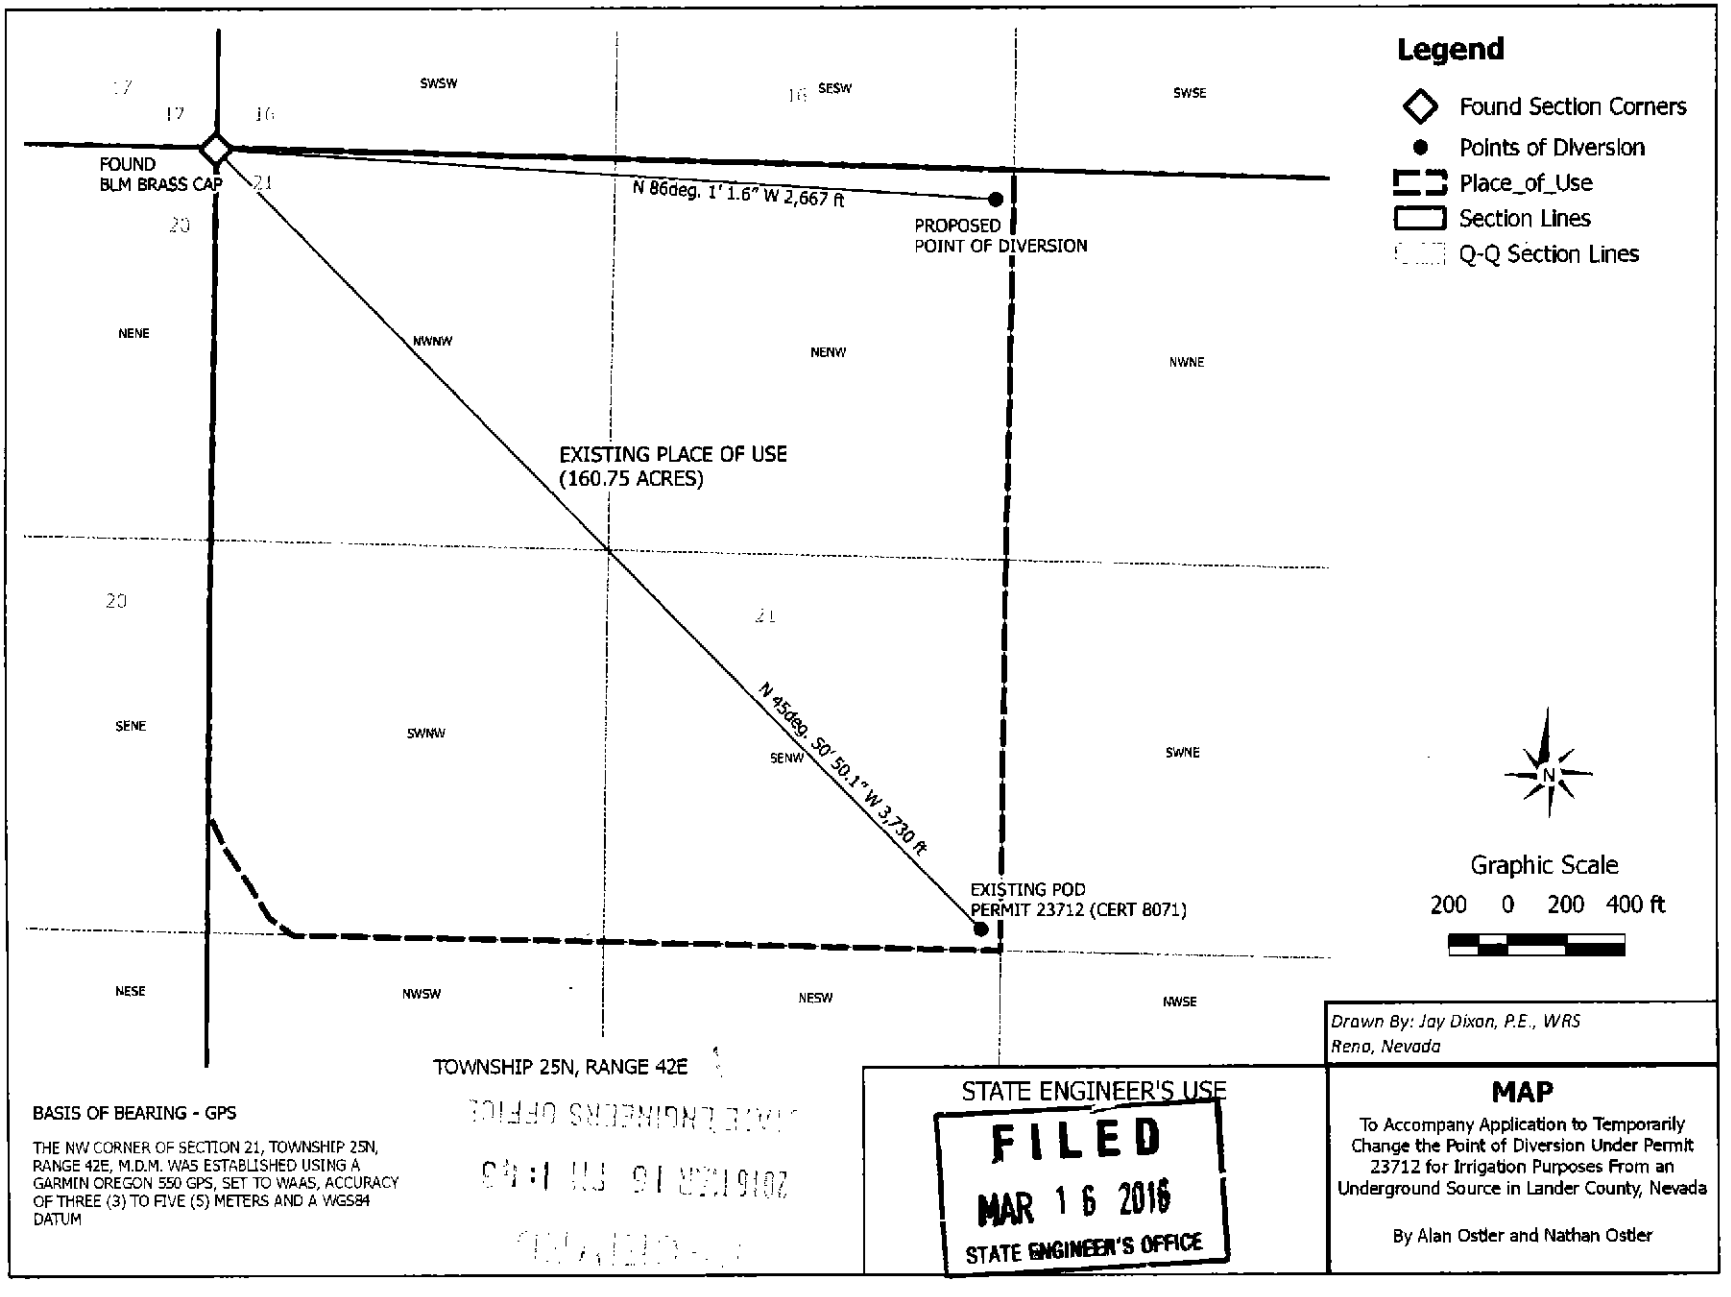

BASIS OF BEARING - GPS

THE NW CORNER OF SECTION 21, TOWNSHIP 25N, RANGE 42E, M.D.M. WAS ESTABLISHED USING A GARMIN OREGON 550 GPS, SET TO WAAS, ACCURACY OF THREE (3) TO FIVE (5) METERS AND A WGS84 DATUM

STATE ENGINEER'S USE

FILED
MAR 16 2016
STATE ENGINEER'S OFFICE

Drawn By: Jay Dixon, P.E., WRS
Reno, Nevada

MAP

To Accompany Application to Temporarily Change the Point of Diversion Under Permit 23712 for Irrigation Purposes From an Underground Source in Lander County, Nevada

By Alan Ostler and Nathan Ostler

86026T