86135T

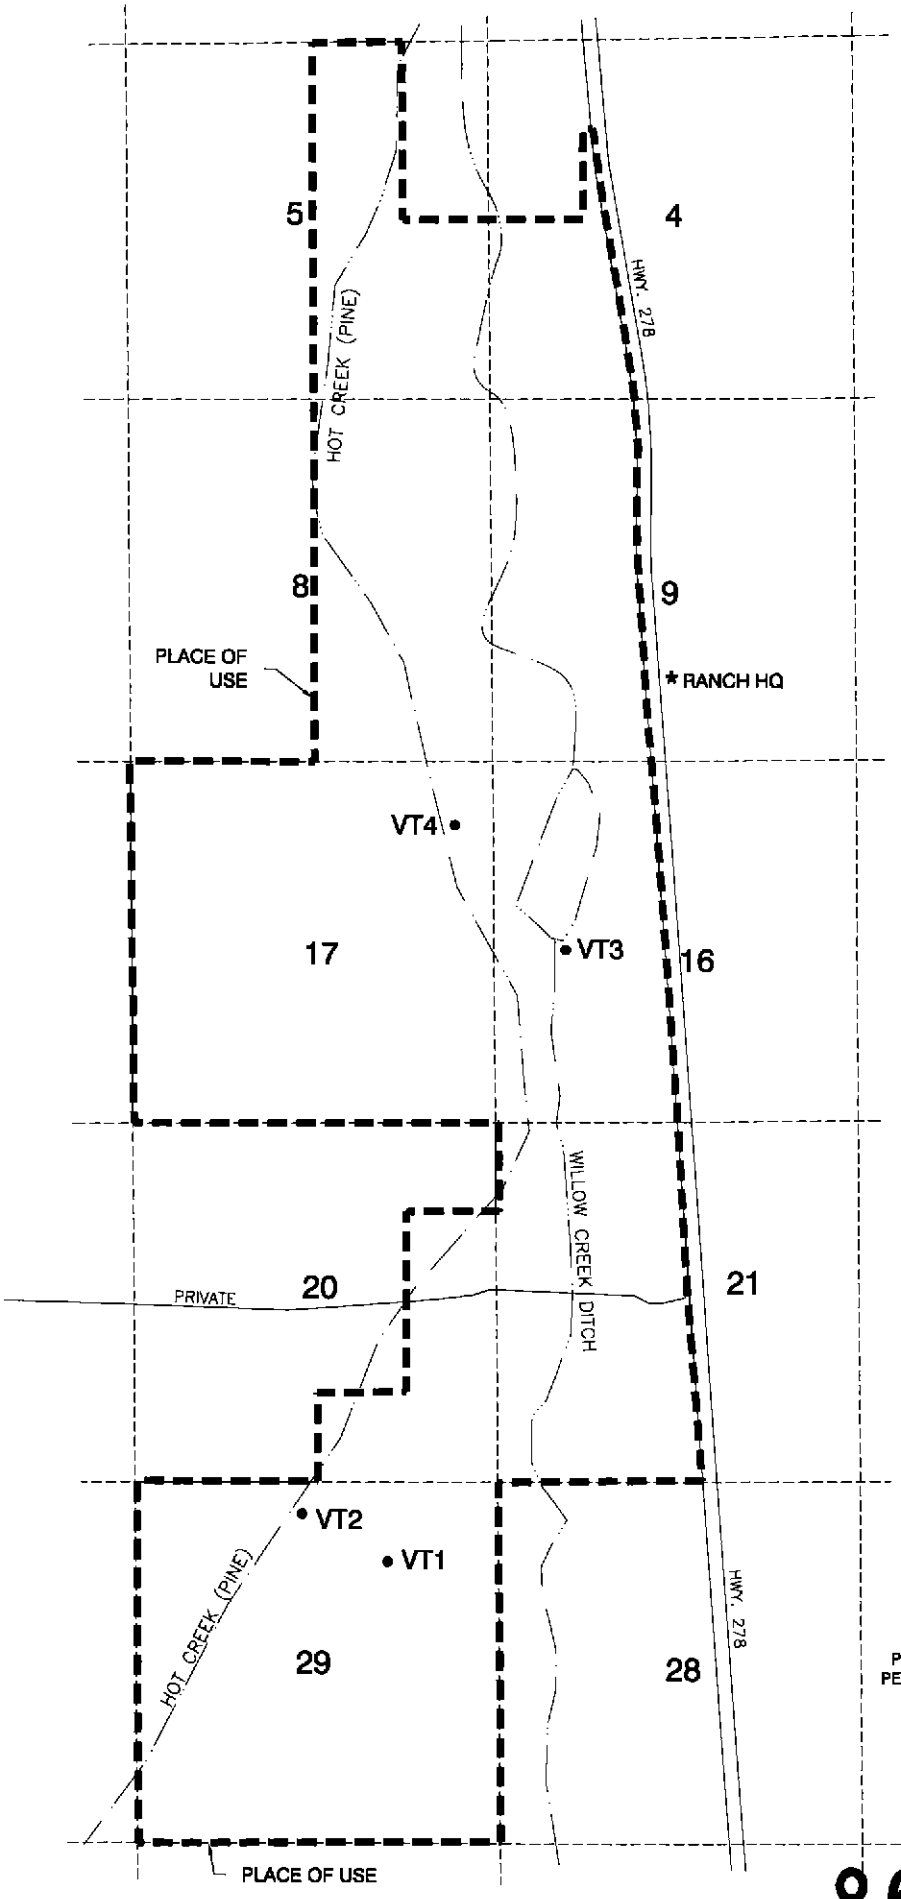

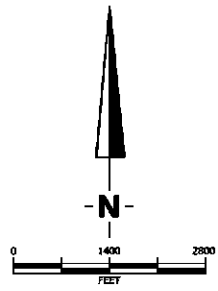

PROPOSED PLACE OF USE

WITHIN SECTIONS 4, 5, 8, 9, 16, 17, 20, 21 & 29,
T.29N., R.52E., M.D.M.

BEING EUREKA COUNTY ASSESSOR PARCELS
05-570-14, 05-570-15, 05-580-04 & 05-580-07

OWNED BY APPLICANT

PROPOSED PLACE OF USE

RECEIVED
2016 APR 21 PM 3 47
STATE ENGINEER'S OFFICE

MAP

TO ACCOMPANY TEMPORARY APPLICATIONS TO CHANGE
THE PLACE OF USE UNDER
PERMIT 53742, CERTIFICATE 13434, PERMIT 76036, CERTIFICATE 17667,
PERMIT 76037, CERTIFICATE 17668, AND A PORTION UNDER PERMIT 76038

FOR IRRIGATION PURPOSES
BY

BARRICK CORTEZ, INC.

FROM UNDERGROUND SOURCES IN
EUREKA COUNTY, NEVADA

86135T

T.29N., R.52E., M.D.M.

08-216.13/03-19-2015

RCI
Resource Concepts Inc