86180 T

SHEET 1 OF 1

2016 MAY -2 PM 1:22
STATE ENGINEERS OFFICE

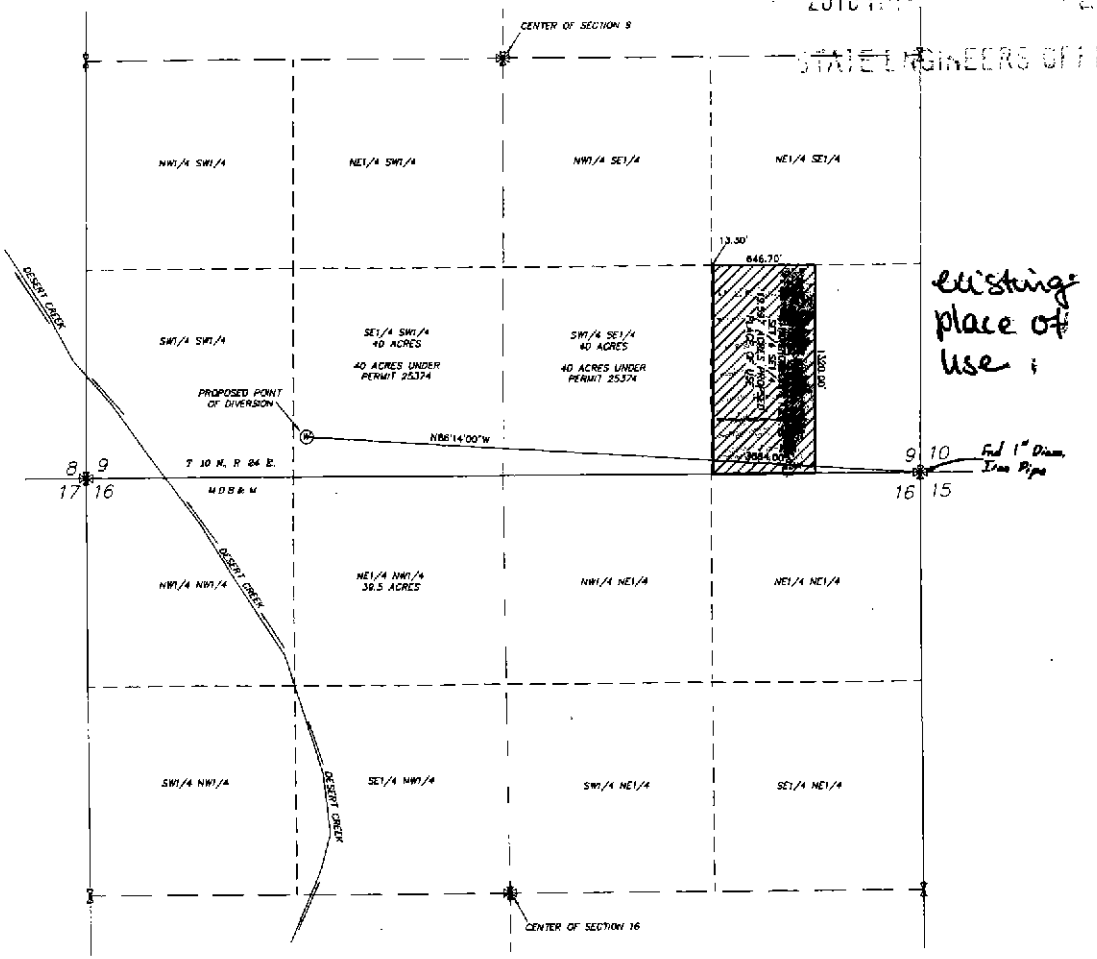

existing place of use

BASIS OF BEARING
MAGNETIC NORTH -- VAR. 16° 30' E

GRAPHIC SCALE
1 inch = 400 feet

STATE OF NEVADA)
)ss
COUNTY OF LYON)

I, Corey L. Rice being first duly sworn, depose and say that this map, accompanying application to change place of use of a portion of Permit 65470 for irrigation purposes, for SV Development Ltd., & F.M. Fulstone, Inc. consisting of 1 sheet, numbered 1 of 1, inclusive, has been correctly drawn to the designated scale from field notes of a survey made by me, or under my supervision and direction, between 10/1/02 and 12/31/02; that it truly and correctly represents the proposed location and extent of the works used to divert water from an underground source in Lyon County, Nevada. That the proposed site of diversion, the approximate location and names of all other works which will cross or connect with the proposed works, and the boundary of all lands, showing by 40-acre subdivisions the areas proposed to be served, are fully and correctly designated thereon.

Subscribed and sworn to before me on this 19 day of November, 2004.

Judith A. Jacobsen
Notary Public in and for Lyon County, Nevada.
My Commission Expires: 2/19/05

COREY L. RICE
11-15-04
PROFESSIONAL LAND SURVEYOR
STATE OF NEVADA
No. 12468

STATE ENGINEER'S USE

FILED
NOV 16 2004

MAP TO ACCOMPANY
APPLICATION TO CHANGE PLACE, POINT OF DIVERSION AND OF A PORTION OF PERMIT 65470

BY: S V DEVELOPMENT LTD., LLC & F.M. FULSTONE, INC
FOR: IRRIGATION PURPOSES
FROM: UNDERGROUND SOURCE
IN: LYON COUNTY, NEVADA

WALKER BASIN SURVEYING
A PROFESSIONAL CORPORATION
P.O. BOX 130, SMITH, NEVADA 89430
(775)465-6955

86180T

71714

86180 T

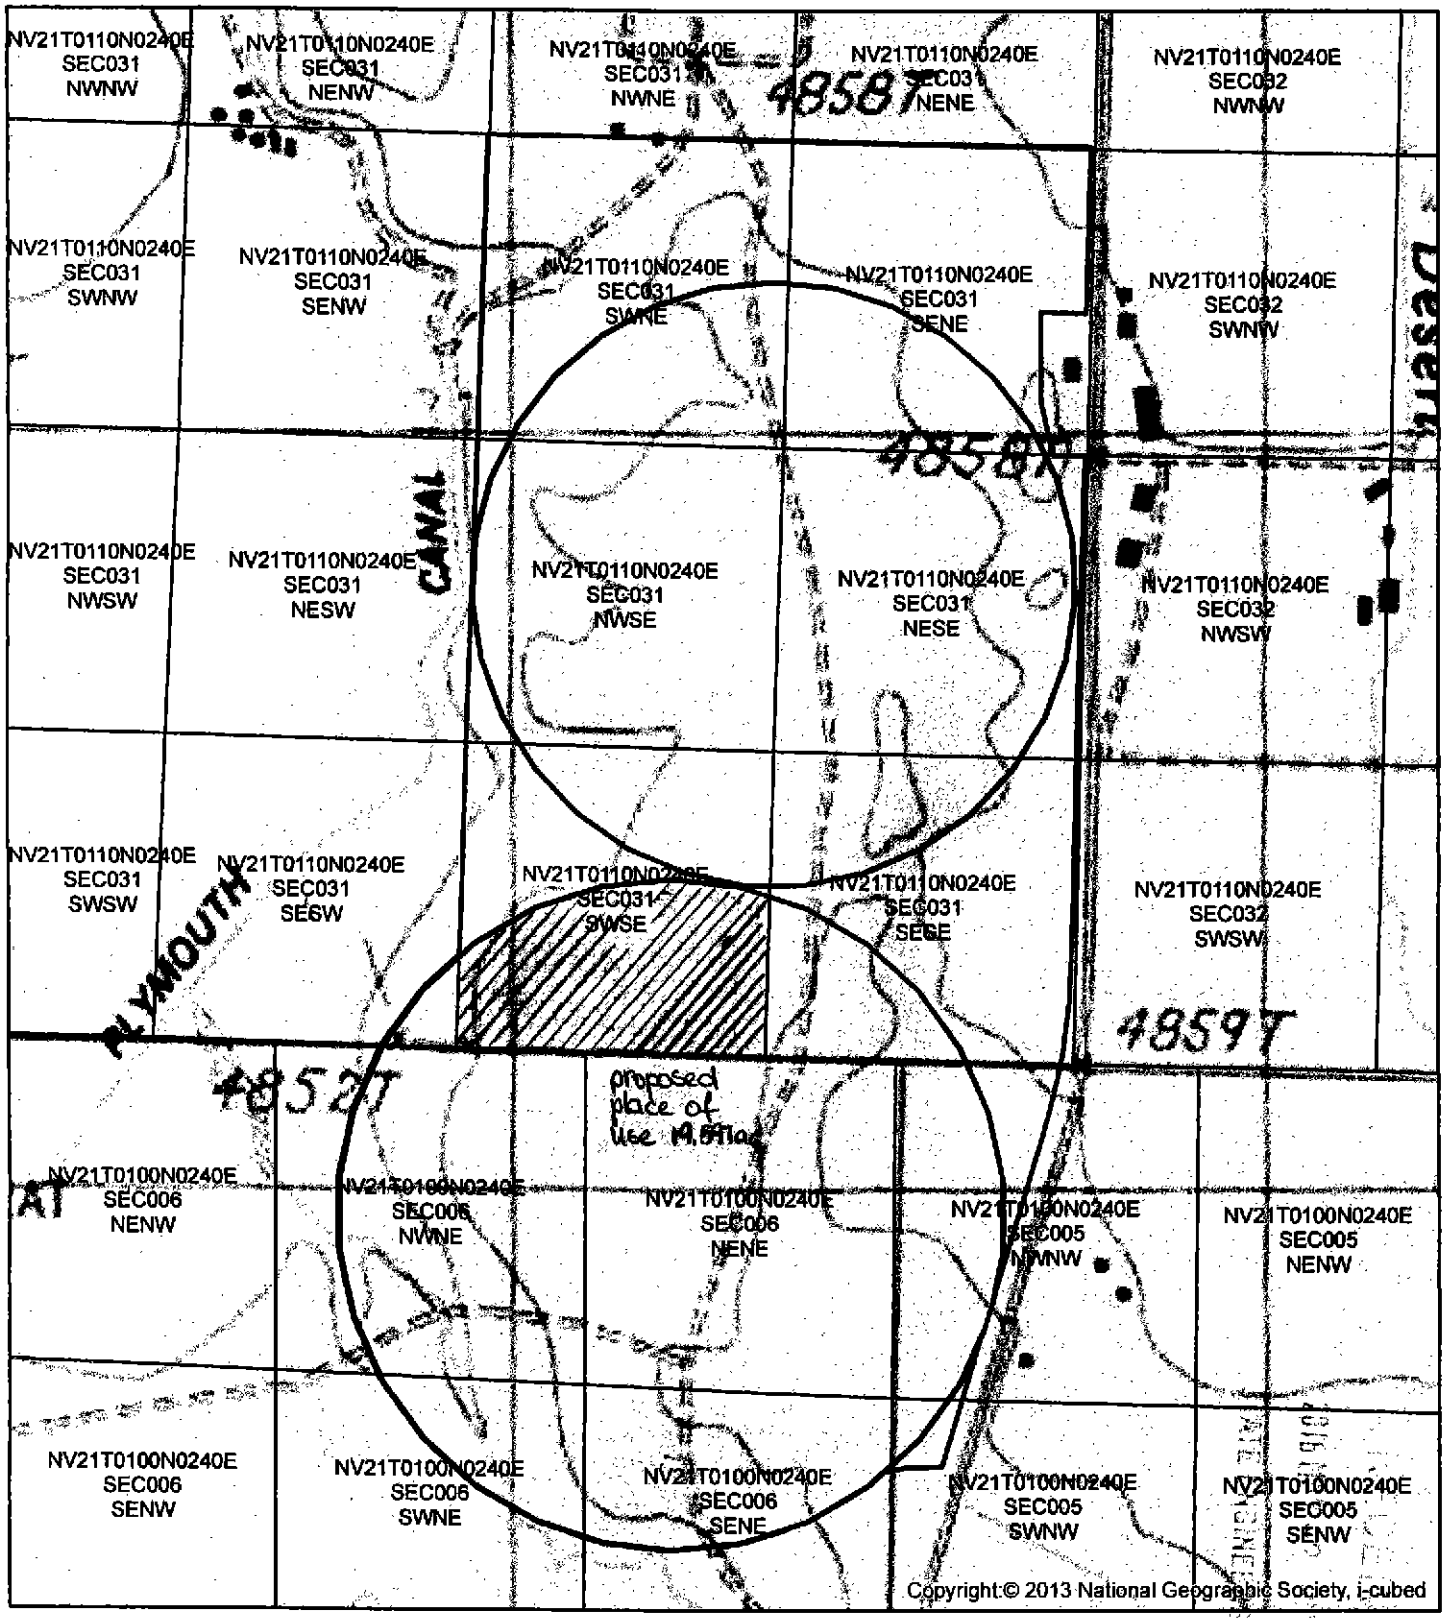

Customer(s): STEVEN A FULSTONE 1989 TRUST

Legend

- Walkbasin_quarter_quarter
- Case PLUs
- USA Topo Maps

1:10,000

1 inch = 833 feet

480 0 480 960 1,440 1,920 Feet

N