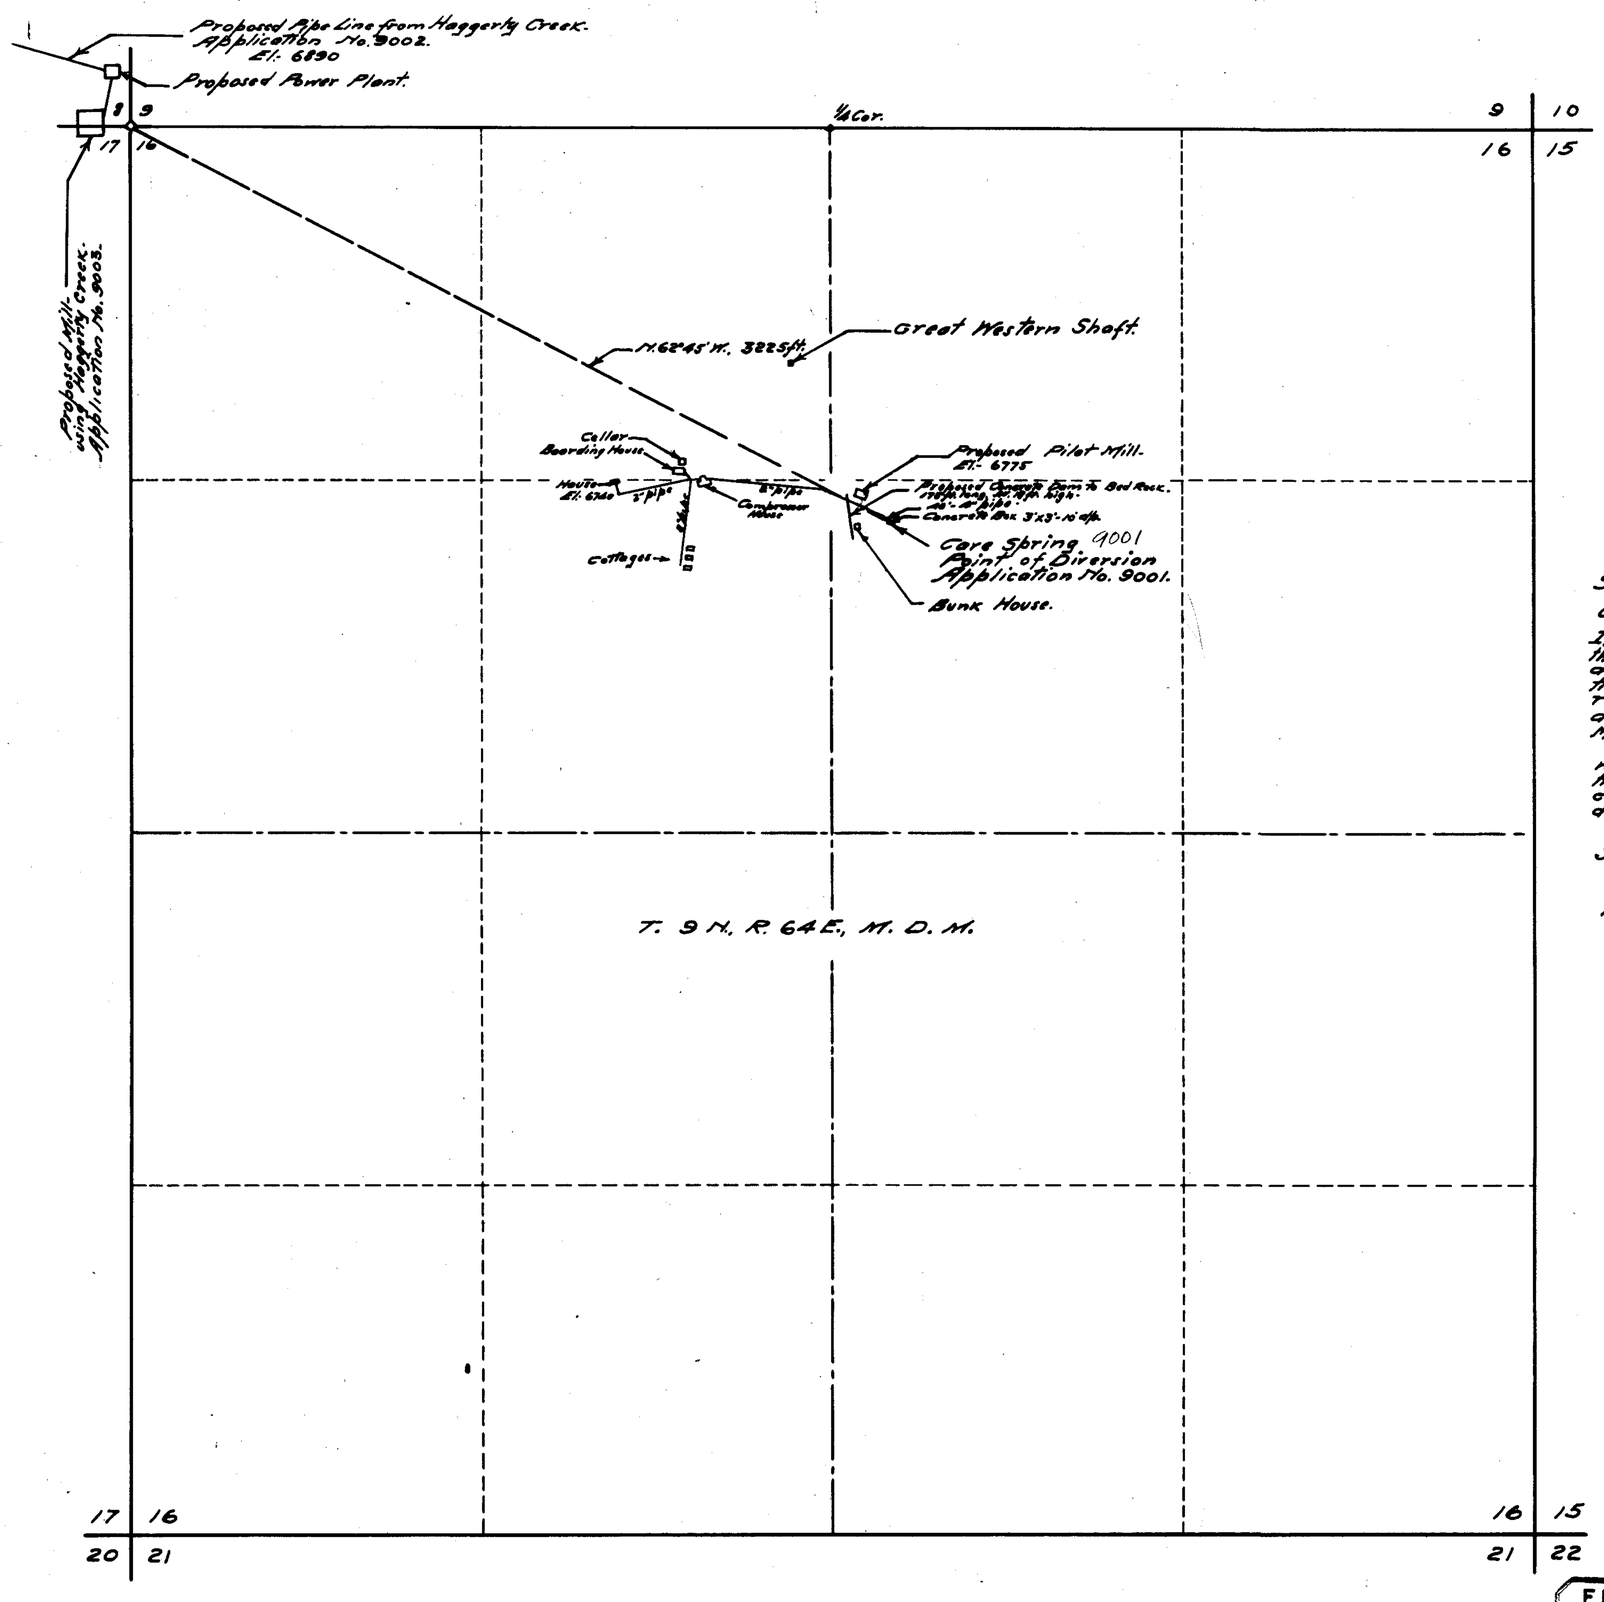

STATE OF NEVADA, }
County of White Pine } SS.

I, F.W. Millard being, first duly sworn, depose and say that this map consisting of one sheet, has been correctly drawn to the designated scale from field notes of a survey made by me between the 5th and 7th days of November, 1929; That it truly and correctly represents the location and extent of the proposed works used to divert water from Cave Spring in Lincoln County by GREAT WESTERN MINING & DEVELOPEMENT Co. for mining, milling and domestic purposes.

That the proposed point of diversion and return, the location of the mill, the approximate size and capacity of the diverting conduit, and the location and names of all other works or streams which are crossed by or connected with said works, are fully and correctly designated hereon.

F.W. Millard
State Water Right Surveyor.

Subscribed and sworn to before me this 15th day of November, 1929

Ralph McKenna

Notary Public in and for White Pine County, Nevada.

0 500 1000
Scale 1 in. = 300 ft.

Certificate No. 4209 Issued Feb. 14, 1955

9001

MAP TO ACCOMPANY
APPLICATION
TO APPROPRIATE WATER FOR
MINING, MILLING & DOMESTIC
PURPOSES.
BY:
GREAT WESTERN MINING
& DEVELOPEMENT CO.
FROM:
CAVE SPRING.
Surveyed by F.W. Millard & Son
Nov. 1929 Ely, Nevada.

FILED
November 22, 1929
STATE ENGINEER

9001