State of Nevada }
County of Humboldt } ss

I, H.H. Sheldon, being first duly sworn, depose and say that this map consisting of one sheet, has been correctly drawn to the designated scale from field notes of a survey made by me between the 5th and 8th days of August, 1929: that it truly and correctly represents the proposed location and extent of the proposed works to divert the waters from Rabbit Hole Spring in Pershing County, by S.E. Tweedy trustee, for Placer Mining purposes. That the proposed point of diversion, the approximate location and size of the diversion channel, all reservoirs and basins, the location and names of all other works which will cross or connect with the proposed works and the boundary of all lands showing by placer claims the lands proposed to placer mine, are fully and correctly designated thereon.

H.H. Sheldon
State Water Right Surveyor.

Subscribed and sworn to before me this 4th day of November, 1929

Geo. D. Hawkins
Notary Public in and for Humboldt County, Nevada.

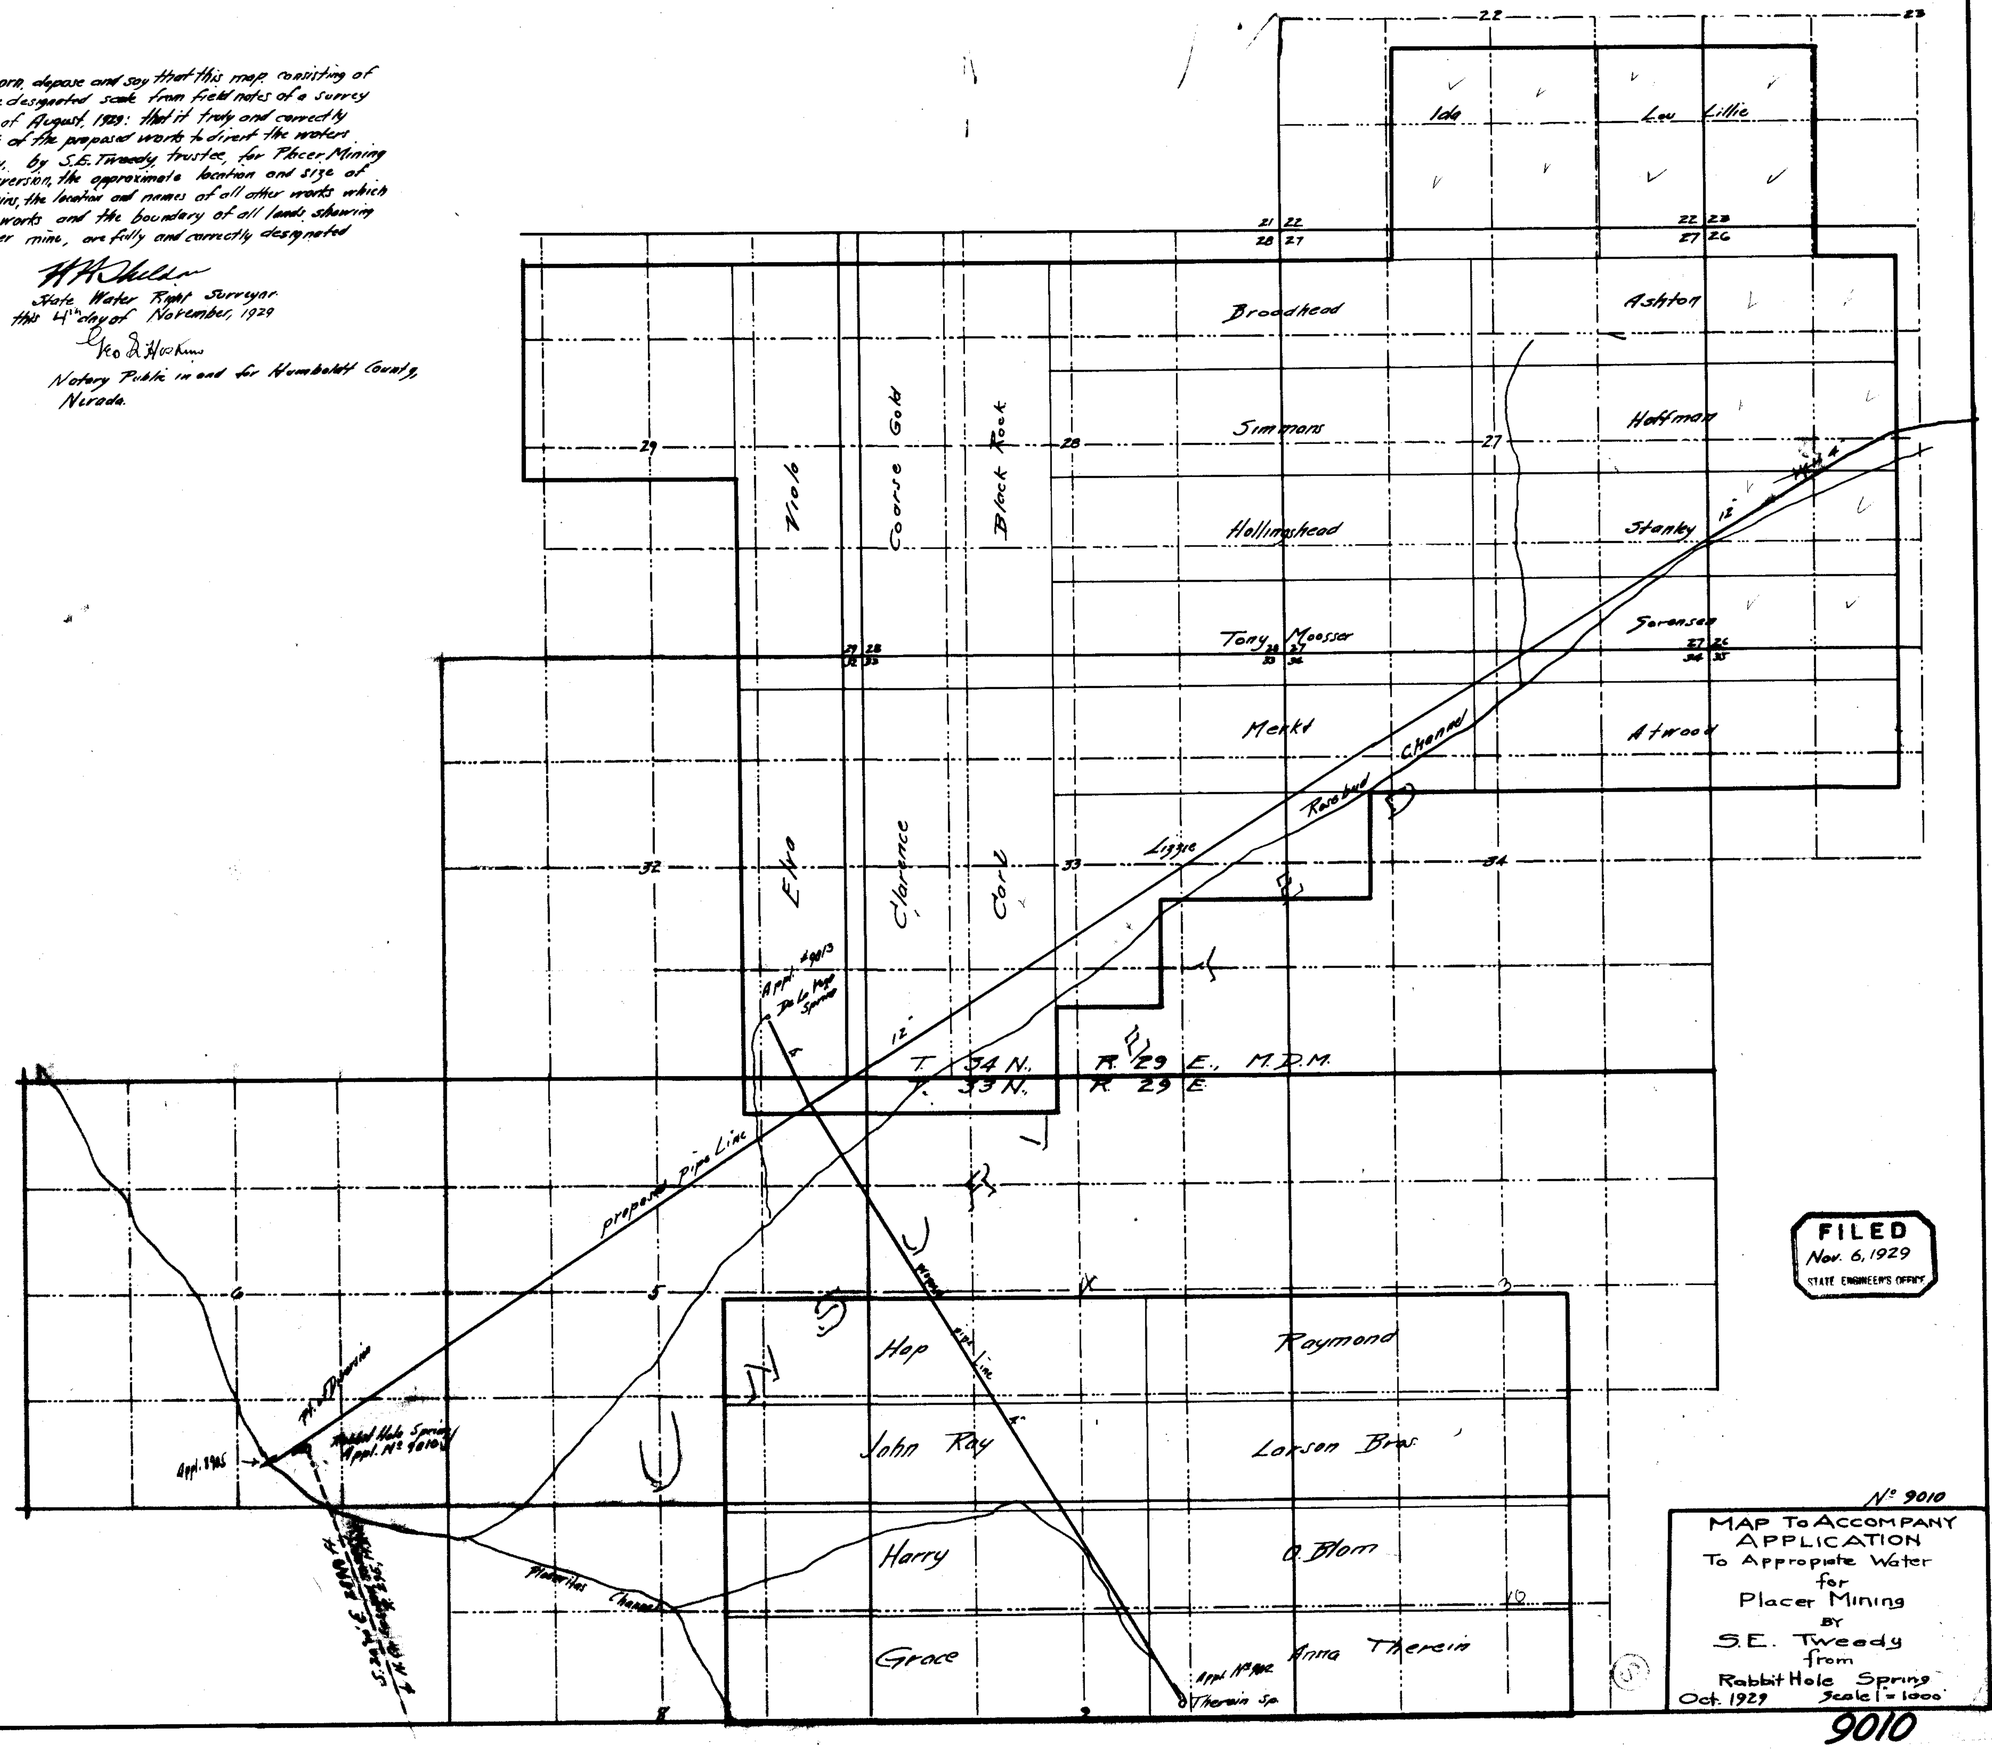

FILED
Nov. 6, 1929
STATE ENGINEER'S OFFICE

No 9010

MAP TO ACCOMPANY
APPLICATION
To Appropiate Water
for
Placer Mining
BY
S.E. Tweedy
from
Rabbit Hole Spring
Oct. 1929 Scale 1" = 1000'

9010