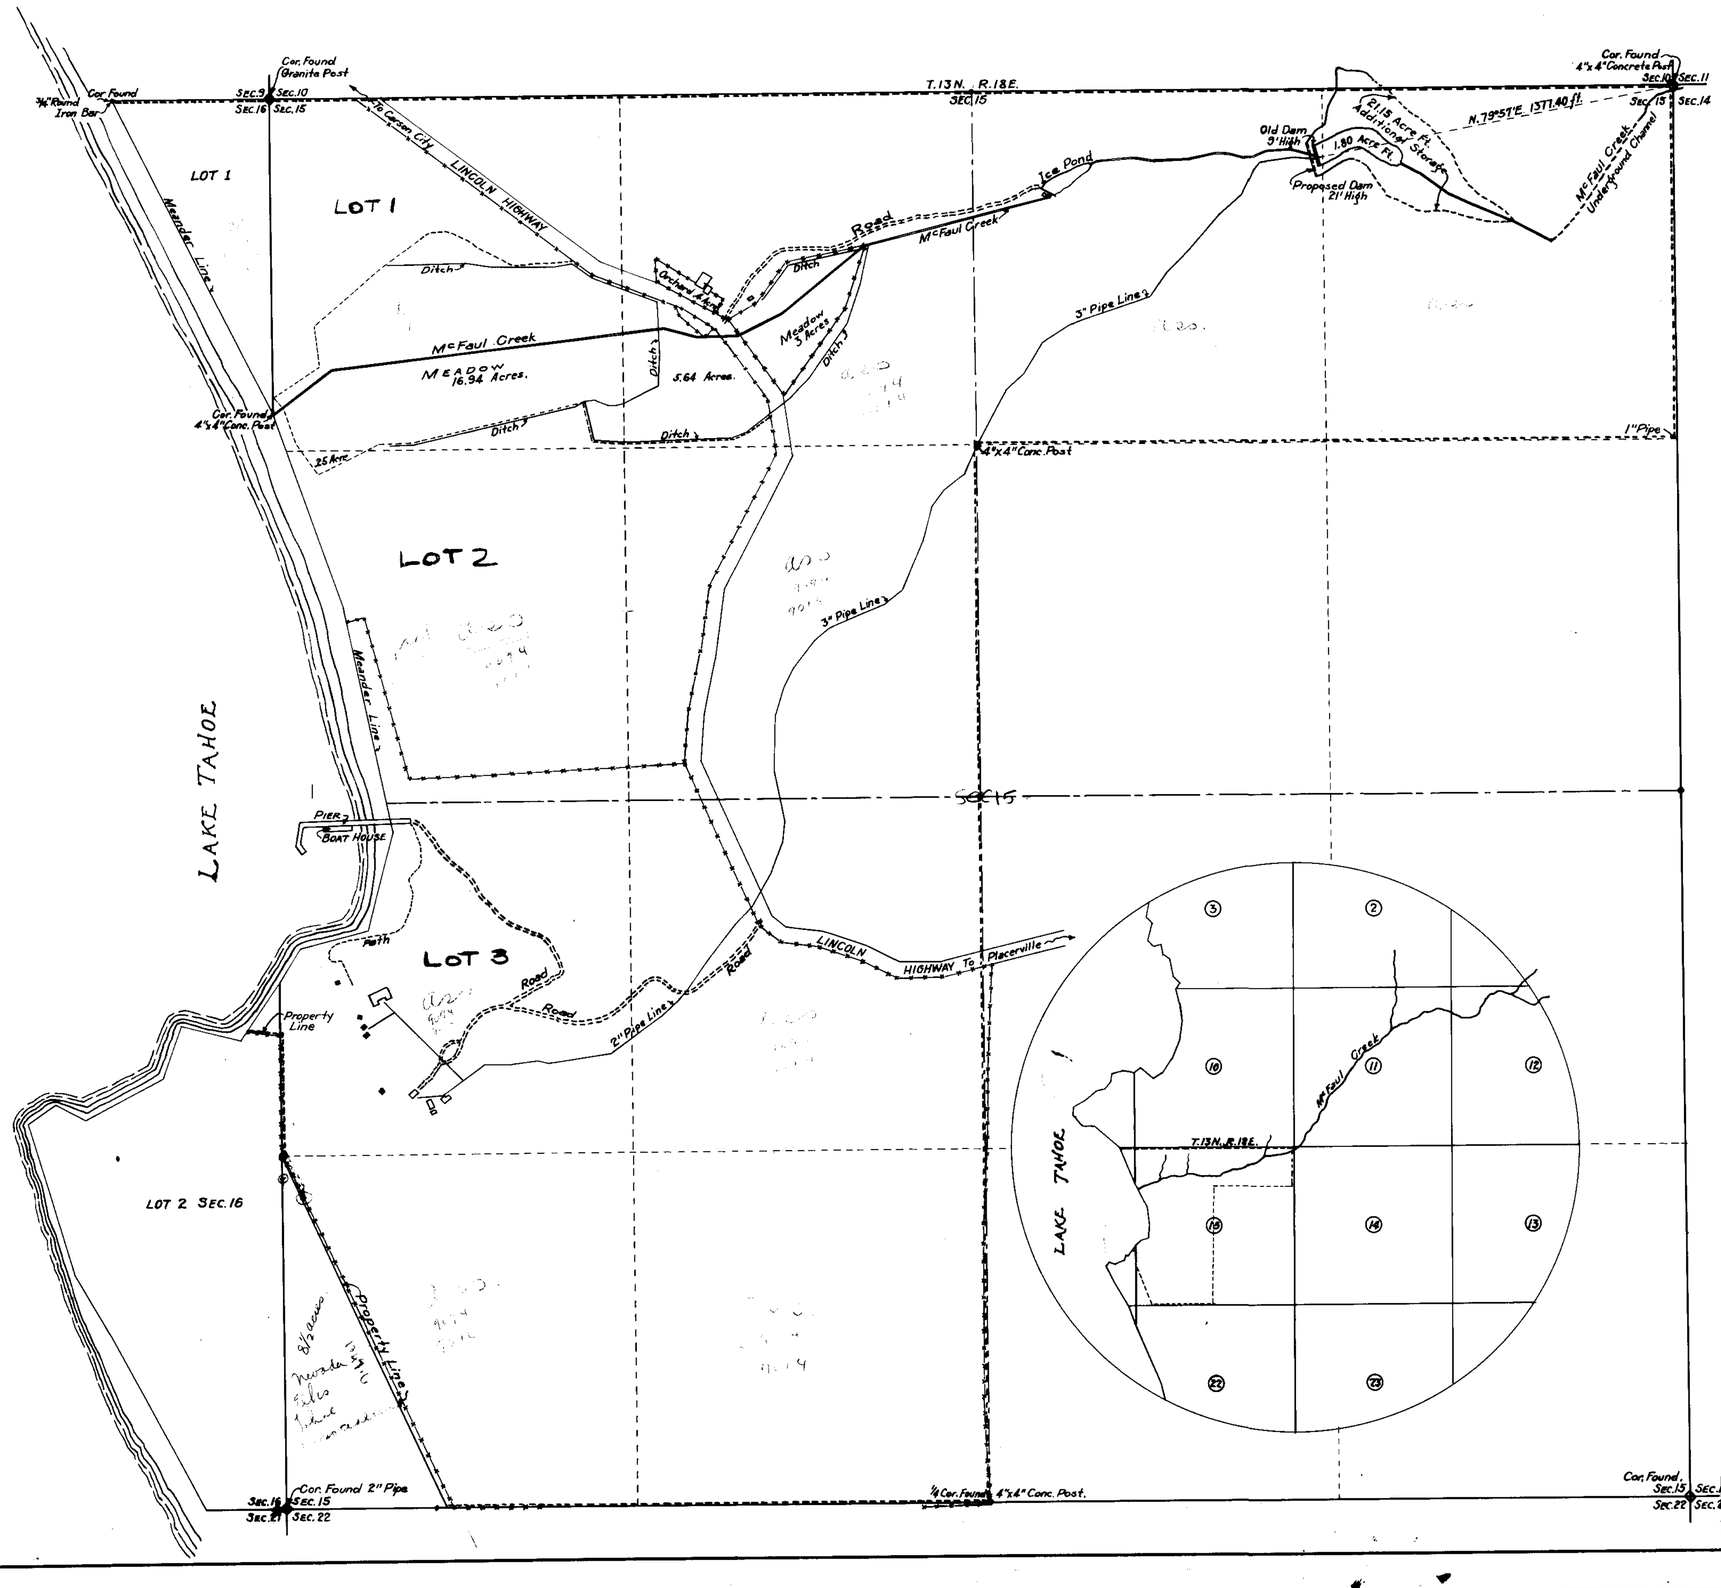

STATE OF NEVADA, }
COUNTY OF ORMSBY } SS.

I, E.H. Sweetland, being first duly sworn, depose and say that this map, has been correctly drawn to the designated scale from field notes of a survey made by me between the 10th day of July and the 29th day of August, 1929; that it truly and correctly represents the proposed location and extent of the works used to divert water from McFaul Creek, in Douglas County, by Mrs. Elizabeth L. Kellum, for irrigation purposes. That the proposed point of diversion, the approximate location and size of the diverting channel, all reservoirs or basins, the location and names of all other works which will cross or connect with the proposed works, and the boundary of all lands, showing by 40-acre subdivisions the areas proposed to be irrigated, are fully and correctly designated thereon.

E.H. Sweetland
STATE WATER RIGHT SURVEYOR

Subscribed and sworn to before me this 7th day of September 1929.

Dale B. Truett

Notary Public in and for Ormsby County, Nevada.

FILED
October 24, 1929
STATE ENGINEER'S OFFICE

MAP TO ACCOMPANY
APPLICATION TO APPROPRIATE WATER
FOR IRRIGATION BY
MRS. ELIZABETH L. KELLUM
FROM McFAUL CREEK
DOUGLAS COUNTY, NEVADA.
SCALE :~ 1" = 300 ft.

9014