TOWNSHIP 43 NORTH RANGE 51 EAST, M.D.B & M.

TOWNSHIP 43 NORTH RANGE 52 EAST, M.D.B & M.

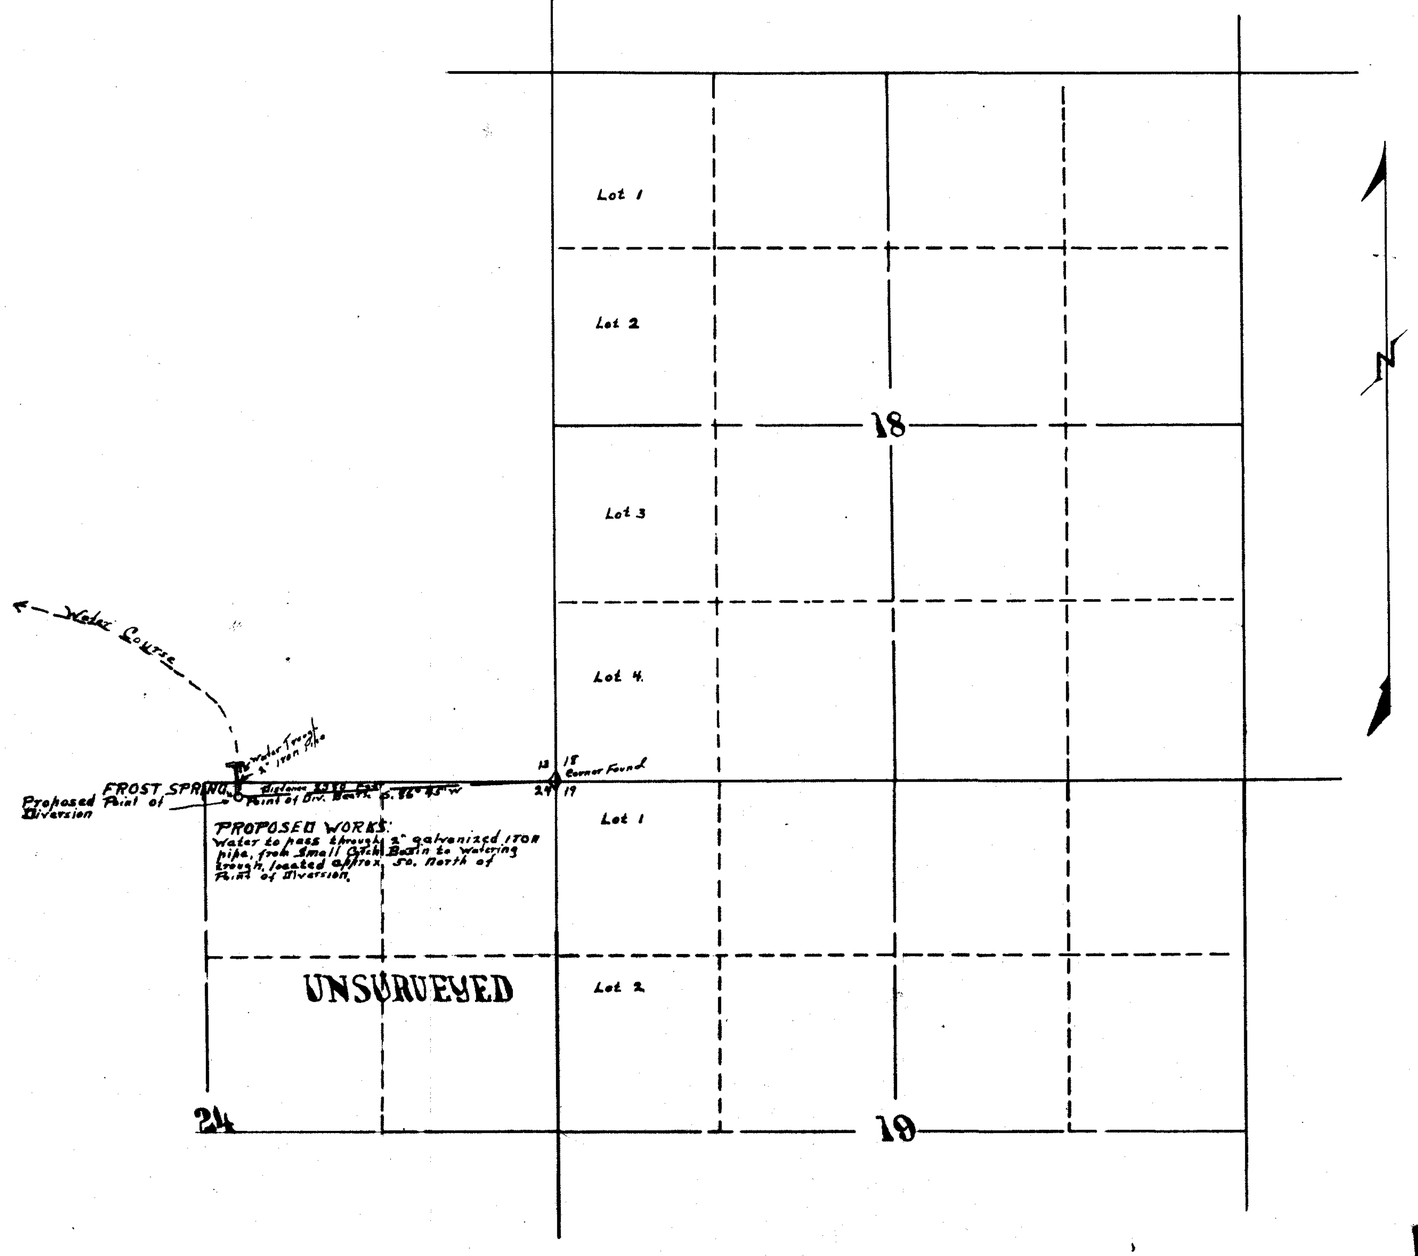

STATE OF NEVADA }ss.
County of Elko

I, John W. King, being first duly sworn, depose and say that this map, consisting of one sheet, has been correctly drawn to the designated scale from the field notes of a survey made by me between the 26th day of July and the 31st day of July, 1929; that it truly and correctly represents the location and extent of the proposed works used to divert water from Frost Springs in Elko County by John Crosby Jr. for stock-watering purposes. That the proposed point of diversion, the approximate location and size of the diverting channel, or other conduit; the place and manner of use, and the location and names of all other works or streams which are crossed by, or connected with the said works, are fully and correctly designated thereon.

John W. King
STATE WATER RIGHT SURVEYOR

Subscribed and sworn to before me this 1st day of August 1929

Notary Public in and for
Elko County Nevada.

Scale 1 inch = 600 ft.

0 200 400 600 800 1000 2000 3000

FILED
August 15, 1929
STATE ENGINEER'S OFFICE

(S)

MAP TO ACCOMPANY
APPLICATION
TO APPROPRIATE WATER
FOR
STOCKWATERING
BY
JOHN CROSBY Jr.
FROM
FROST SPRINGS

9033