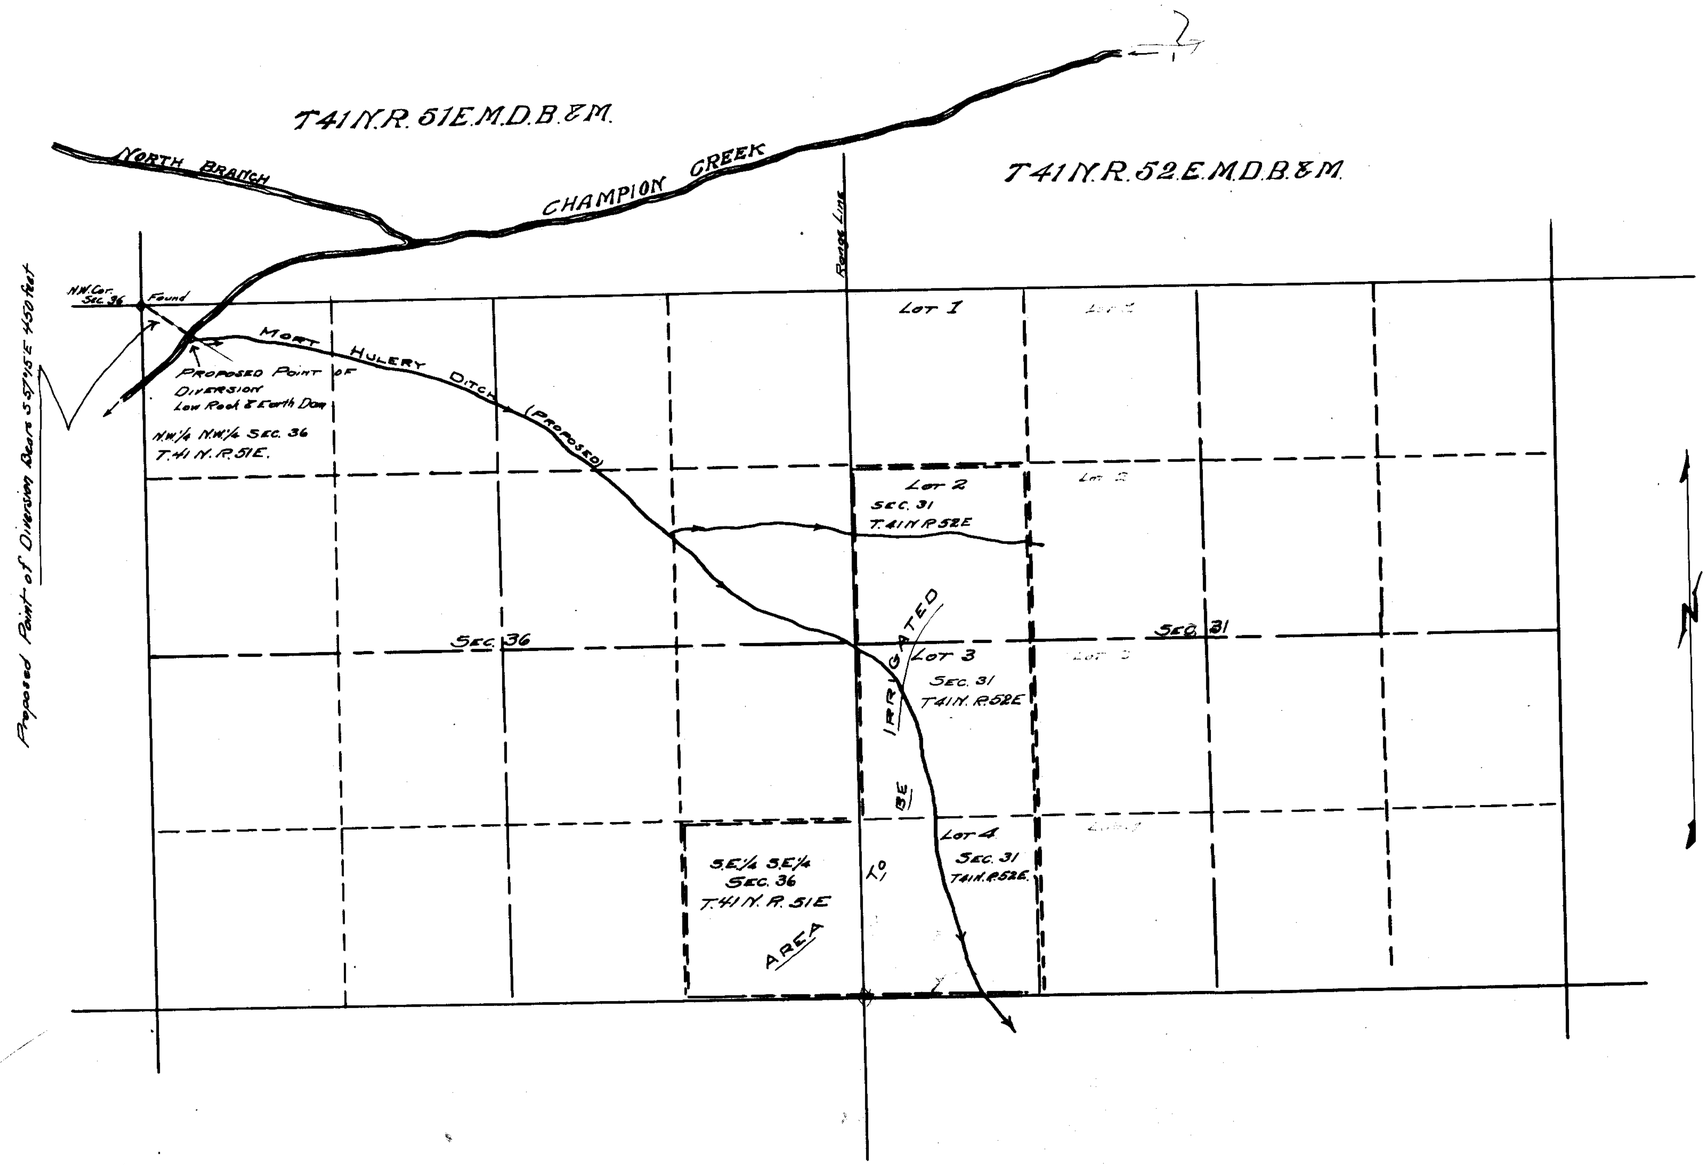

STATE OF NEVADA
County of Elko } S.S.

I, John W. King, being first duly sworn, depose and say that this map, consisting of one sheet, has been correctly drawn to the designated scale from field notes of a survey made by me between the 15 day of June and the 17 day of June 1929; that it truly and correctly represents the proposed location and extent of the works used to divert water from Champion Creek in Elko County by Mort Hulery for irrigation purposes. That the proposed point of diversion, the approximate location and size of the diverting channel or other conduit, all reservoirs or basins, the location and names of all other works which will cross or connect with the proposed works, and the boundary of all lands, showing by 40 Acre subdivisions the area proposed to be irrigated, are fully and correctly designated thereon.

John W. King
STATE WATER RIGHT SURVEYOR.

Subscribed and sworn to before me this 15th day of August 1929.

[signature]
Notary Public in and for Elko County Nevada.

Scale 1 inch = 600 feet

FILED
August 16, 1929
STATE ENGINEER'S OFFICE

MAP TO ACCOMPANY
APPLICATION
TO APPROPRIATE WATER
FOR
IRRIGATION
BY
MORT HULERY
FROM
CHAMPION CREEK

9035