State of Nevada } ss.
County of Pershing }

I, John A. Runner, being first duly sworn, depose and say that this map, consisting of one sheet, has been correctly drawn to the designated scale from the field notes of a survey made by me on the 14th day of September, 1929.

That it truly and correctly represents the location and extent of the proposed works to be used to divert water from Clack Spring in Pershing County, by G.S. Clack for mining and milling purposes.

That all other works or streams which are crossed by or connected with the proposed works, the relative elevations of certain points on the proposed pipe line are correctly shown and designated hereon.

John A. Runner
State Water Right Surveyor.

Subscribed and sworn to before me, this 24th day of September, 1929.

J. J. Dodd
Notary Public in and for Pershing County, Nevada.

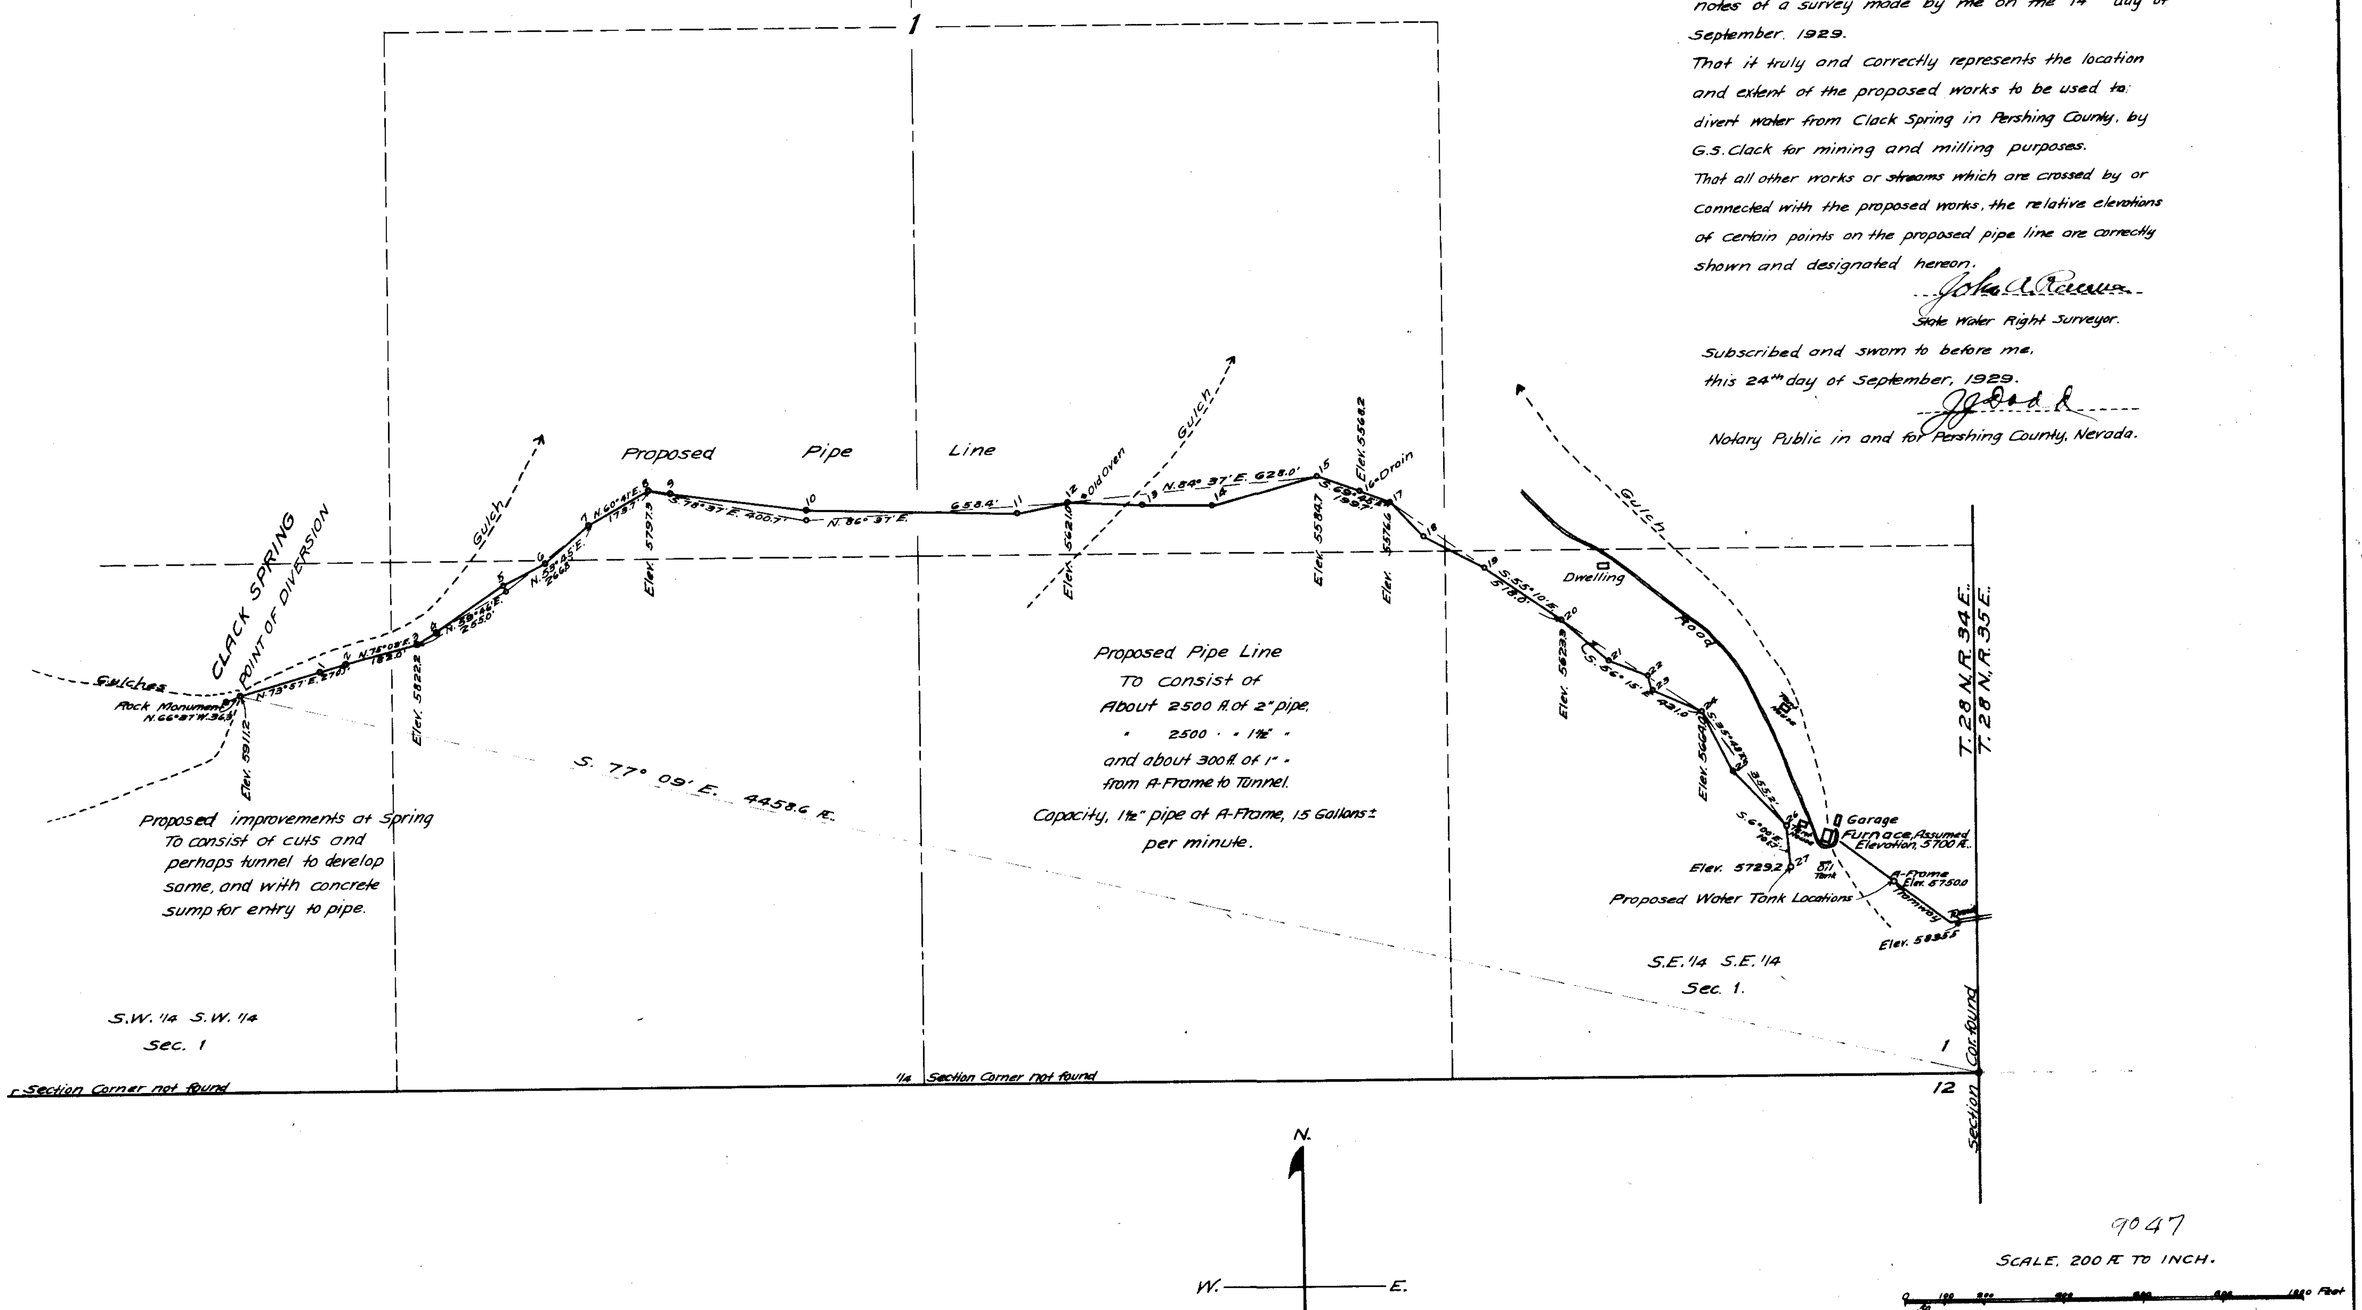

9047

SCALE. 200 ft. TO INCH.

Certificate No. 1966 Issued May 23, 1933

MAP TO ACCOMPANY
APPLICATION
TO
APPROPRIATE WATER
FOR
MINING AND MILLING
BY
G.S. CLACK
FROM
CLACK SPRING

FILED
Sept. 30, 1929.
STATE ENGINEER'S OFFICE

9047