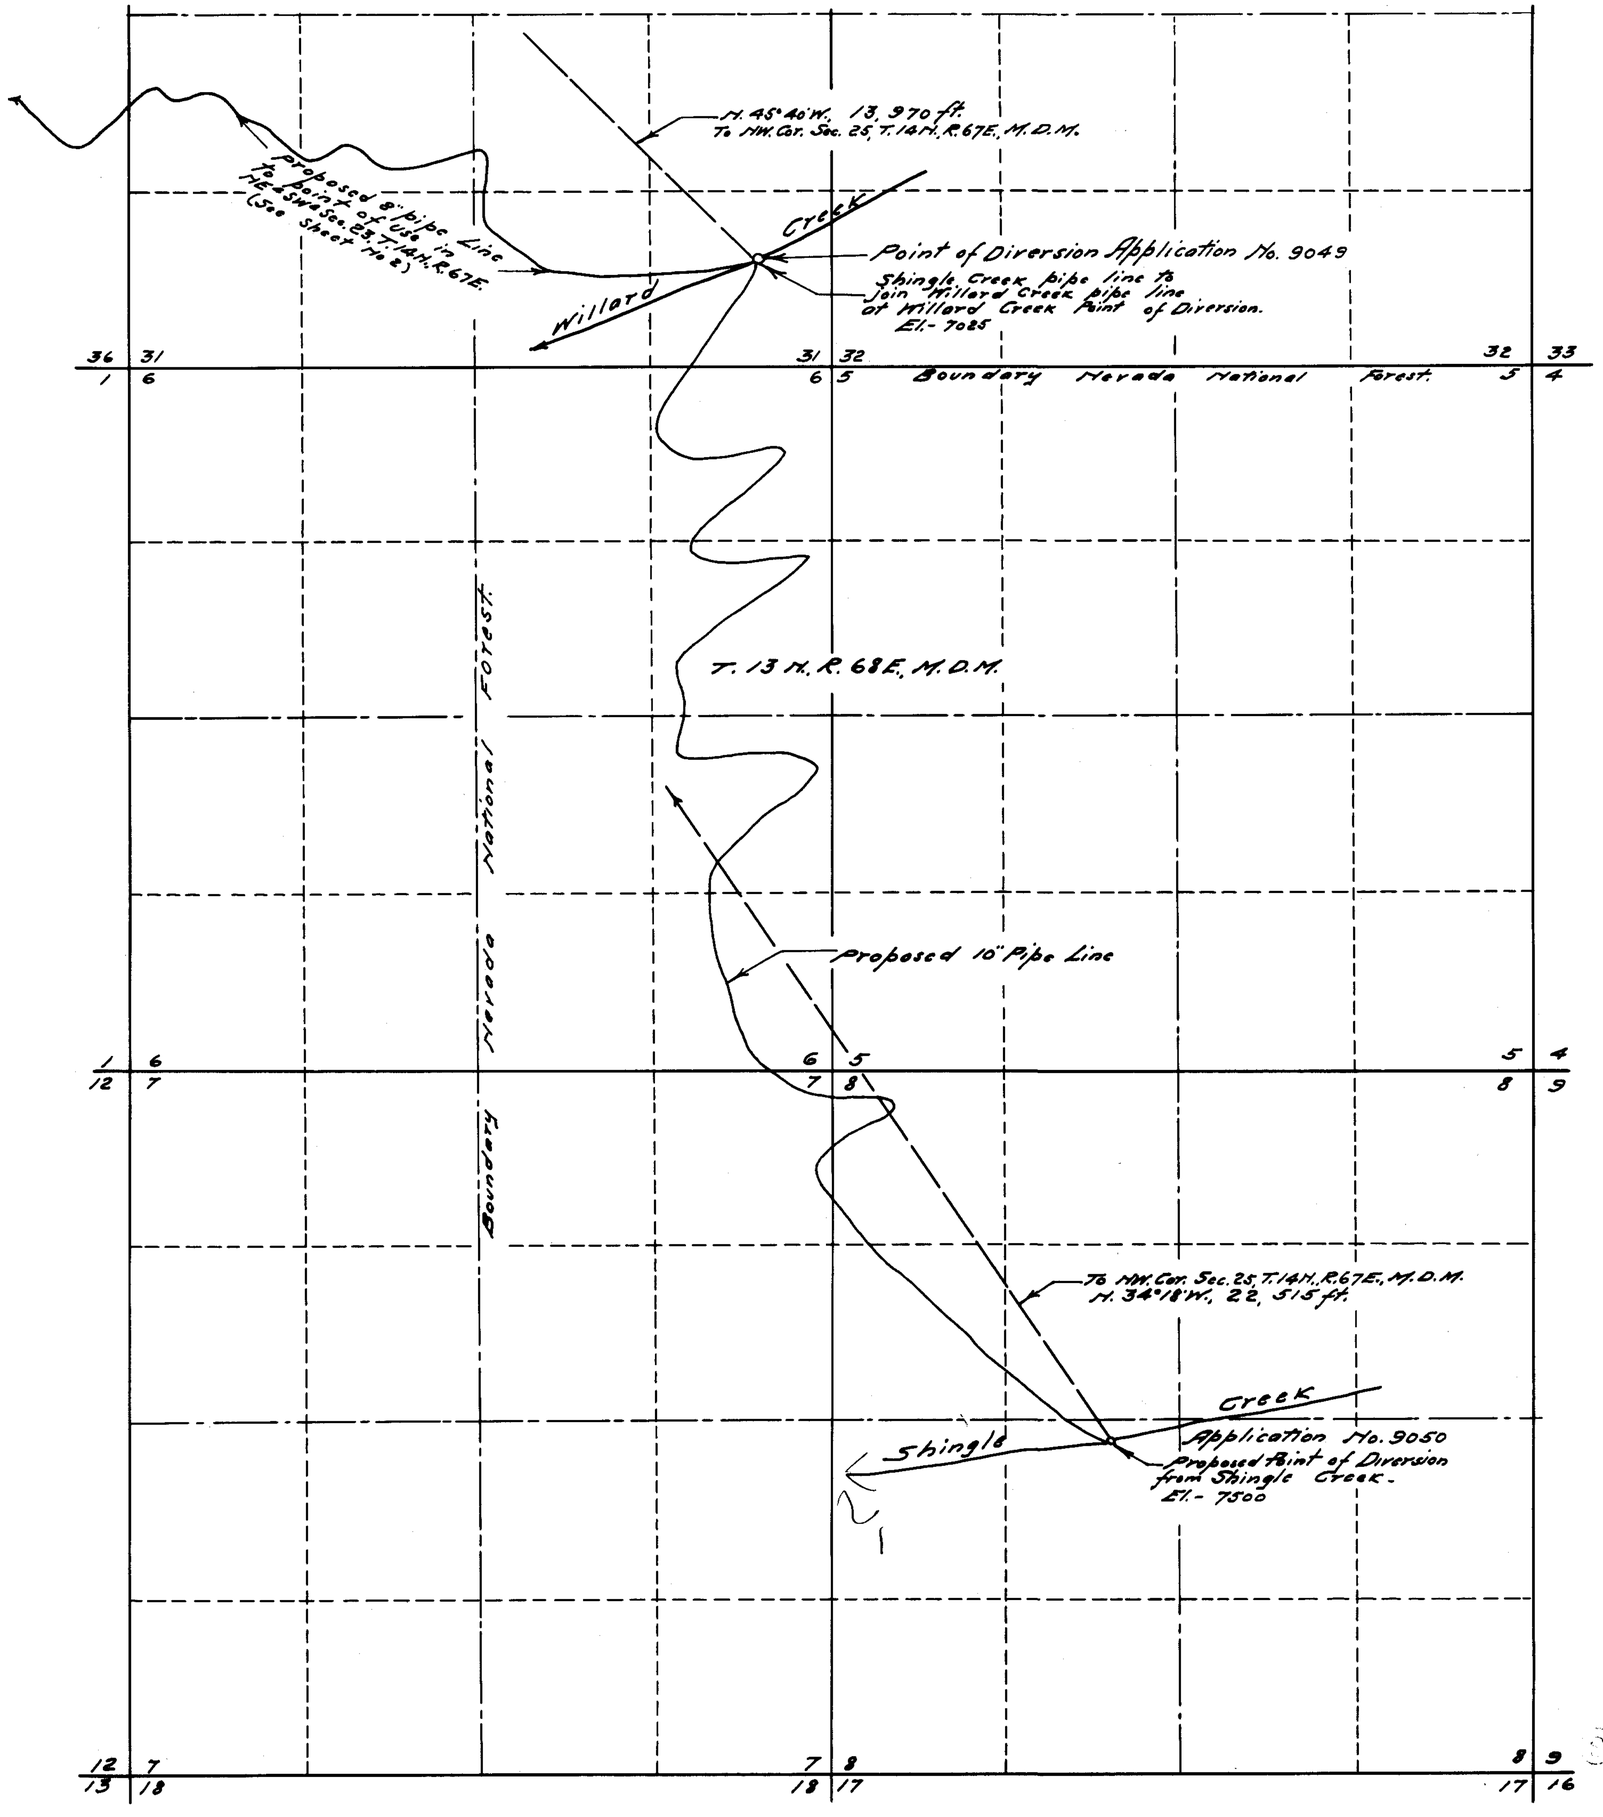

0 500 1000 2000
Scale 1-in = 600 ft.

FILED
November 25, 1929
STATE ENGINEER'S OFFICE

Sheet No. 1-

MAP TO ACCOMPANY
APPLICATIONS
TO APPROPRIATE WATER FOR
MINING & DOMESTIC PURPOSES
BY-
WILLIAM J. ENGLAND
FROM-
SHINGLE & WILLARD CREEKS.
Surveyed by
Ed. Millard & Son.
Ely, Nevada.
October - 1929.

9050

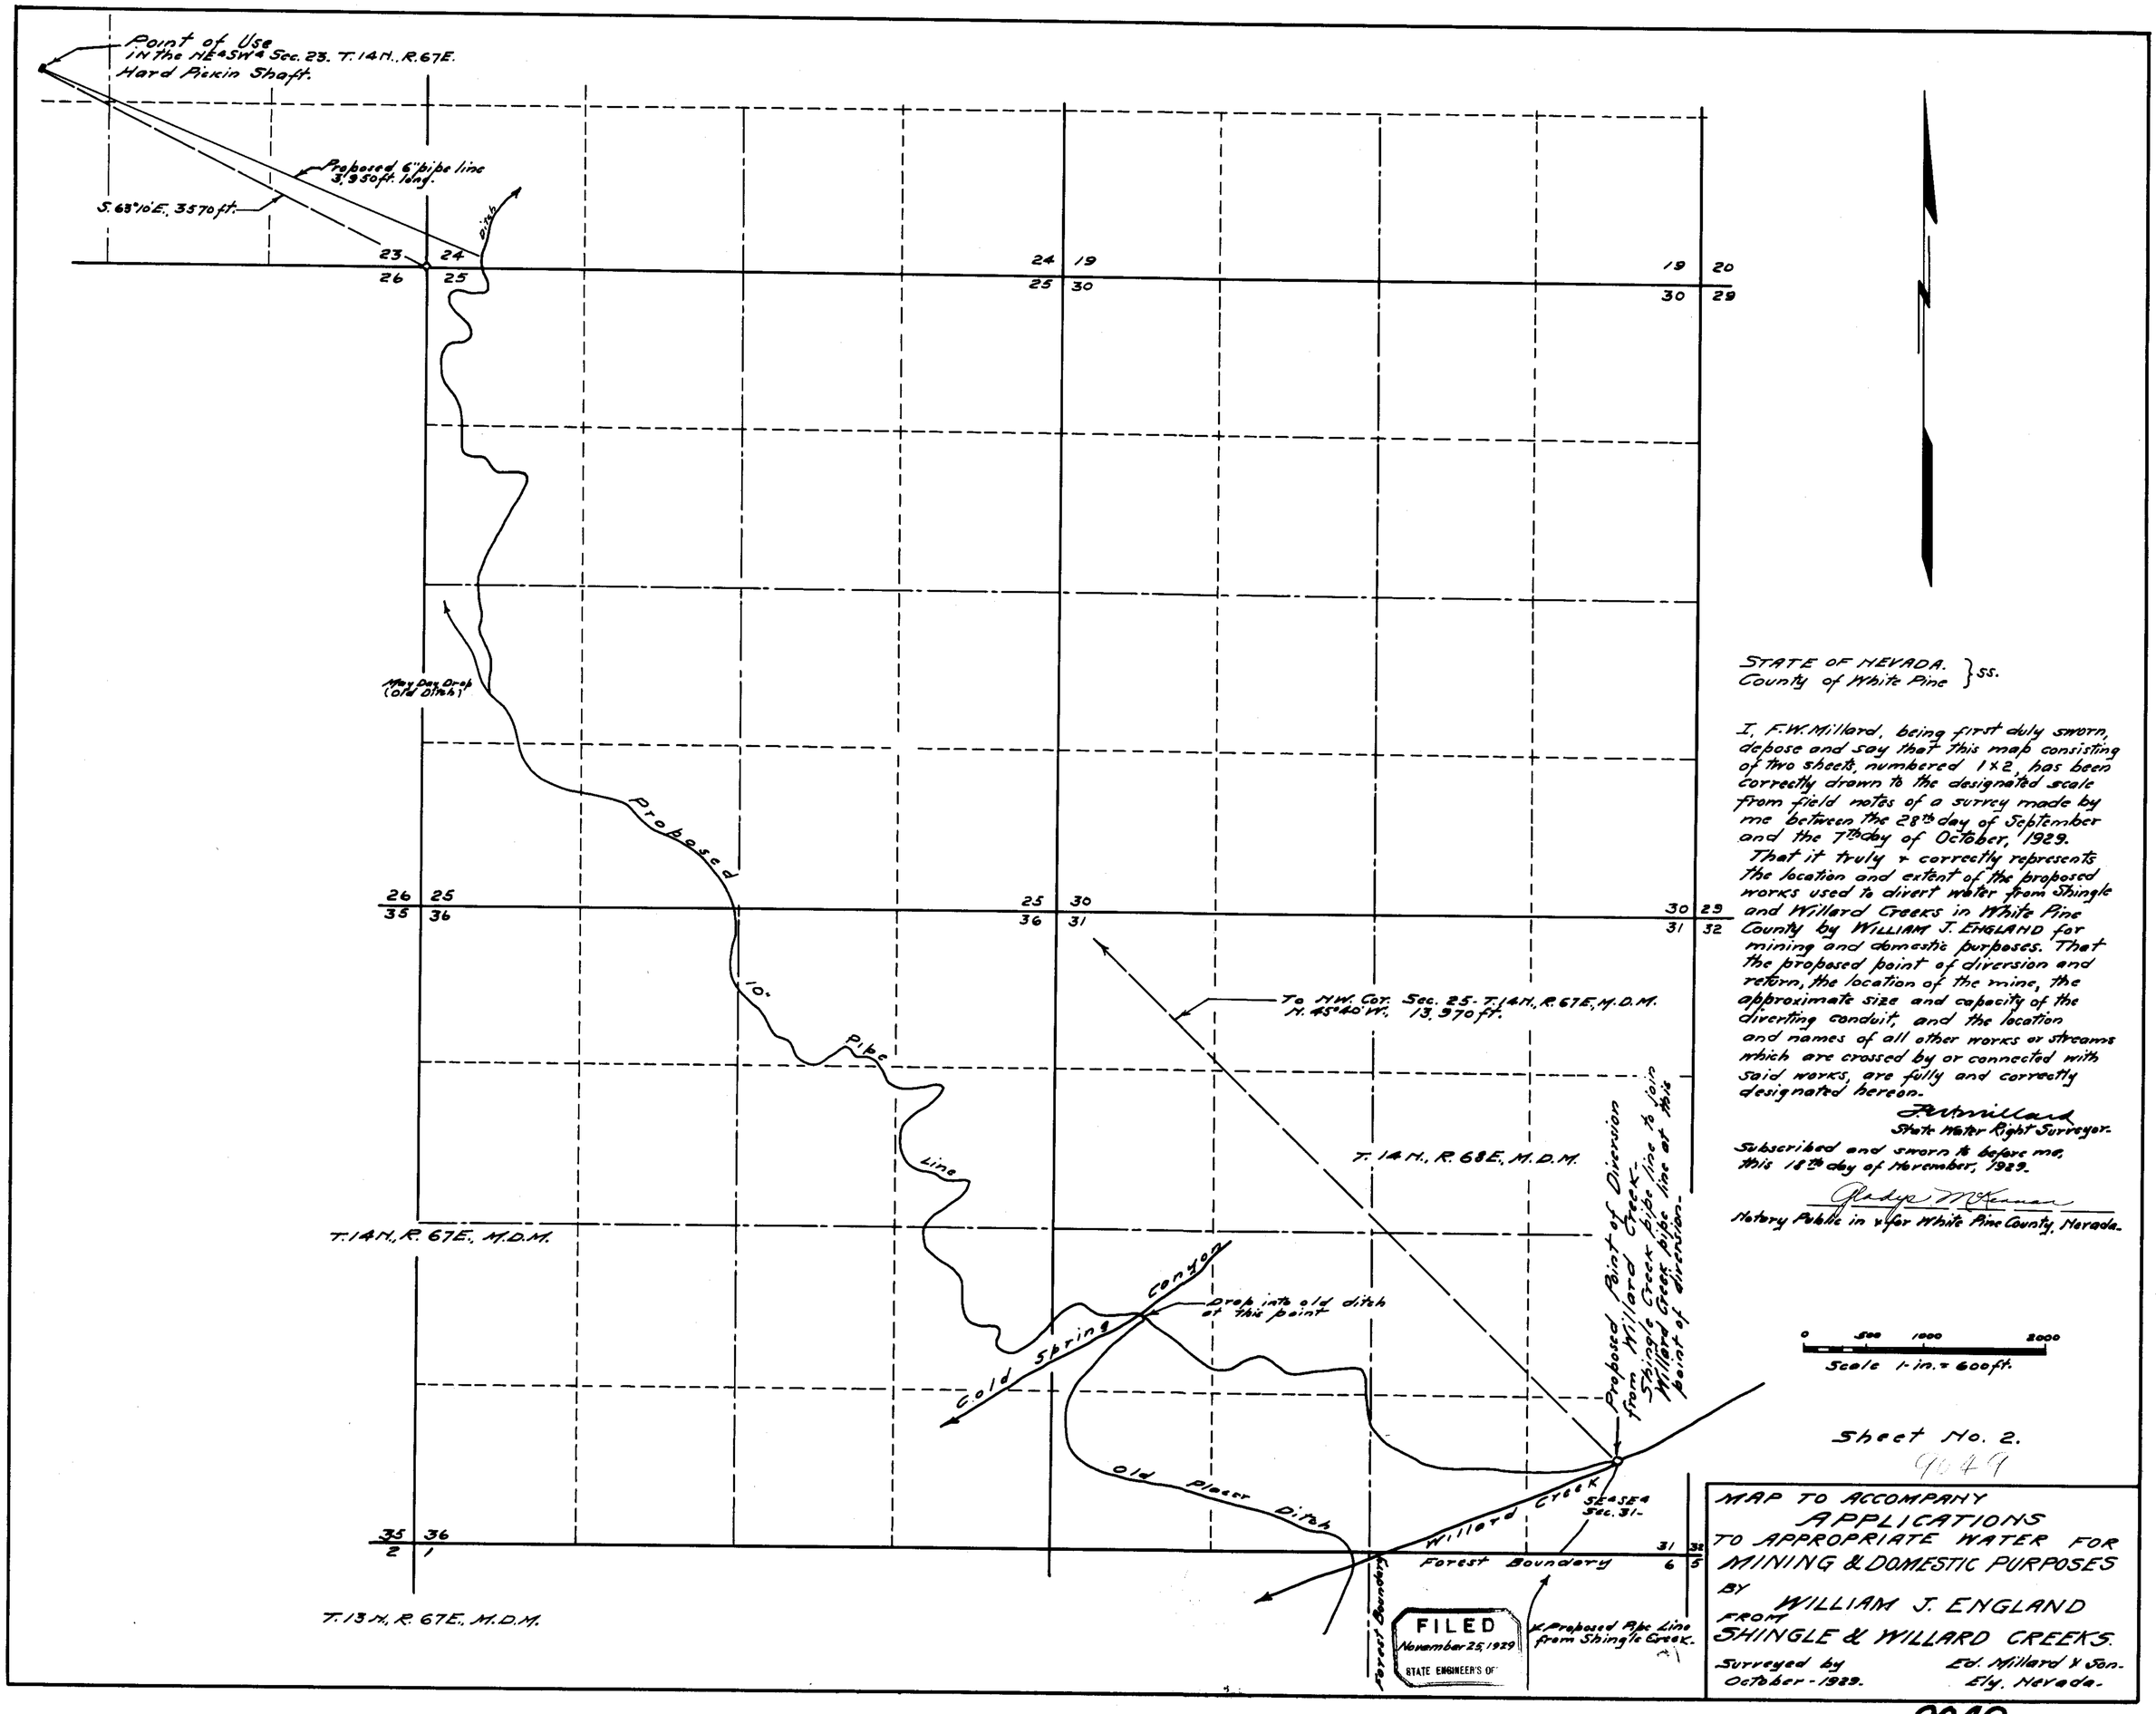

STATE OF NEVADA. }
County of White Pine } ss.

I, F.W. Millard, being first duly sworn, depose and say that this map consisting of two sheets, numbered 1 & 2, has been correctly drawn to the designated scale from field notes of a survey made by me between the 28th day of September and the 7th day of October, 1929.

That it truly & correctly represents the location and extent of the proposed works used to divert water from Shingle and Willard Creeks in White Pine County by WILLIAM J. ENGLAND for mining and domestic purposes. That the proposed point of diversion and return, the location of the mine, the approximate size and capacity of the diverting conduit, and the location and names of all other works or streams which are crossed by or connected with said works, are fully and correctly designated hereon.

F.W. Millard
State Water Right Surveyor.

Subscribed and sworn to before me, this 18th day of November, 1929.

Gladys McKenzie
Notary Public in & for White Pine County, Nevada.

Sheet No. 2.
9047

MAP TO ACCOMPANY
APPLICATIONS
TO APPROPRIATE WATER FOR
MINING & DOMESTIC PURPOSES
BY
WILLIAM J. ENGLAND
FROM
SHINGLE & WILLARD CREEKS.

Surveyed by Ed. Millard & Son.
October - 1929. Ely, Nevada.

9049