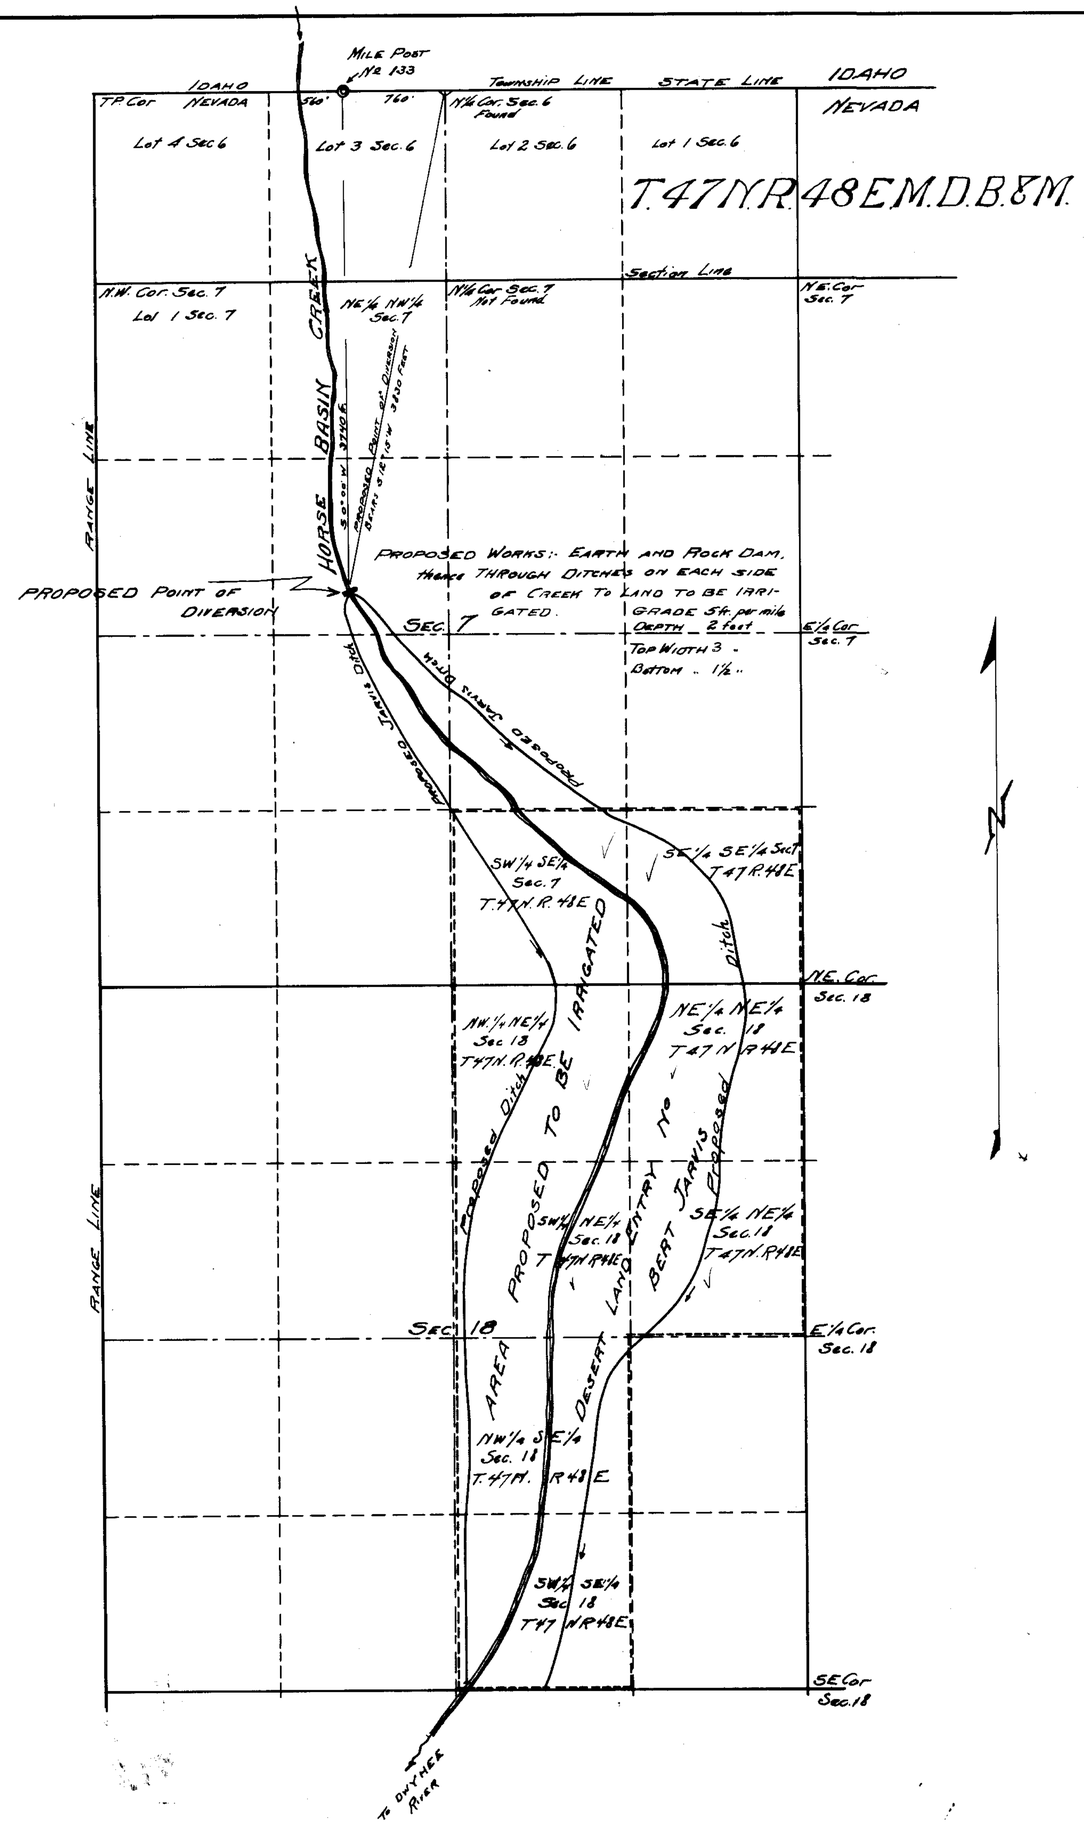

STATE OF NEVADA } S.S.
County of Elko

I, John W King, being first duly sworn, depose and say, that this map, consisting of two sheets, has been correctly drawn to the designated scale from field notes of a survey made by me between the 9th day of May and the 12th day May, 1929; that it truly and correctly represents the proposed location and extent of the proposed works used to divert water from Horse Basin Creek in Elko County, by Bert Jarvis, for irrigation purposes. That the proposed point of diversion, the approximate location and size of the diverting channel, all reservoirs or basins, the location and names of all other works which will cross or connect with the proposed works, and the boundary of all lands, showing by 40 acre subdivisions the areas proposed to be irrigated, are fully and correctly designated thereon.

John W. King
STATE WATER RIGHT SURVEYOR

Subscribed and sworn to before me this 12th day of September, 1929.

Jessie Riley
NOTARY PUBLIC IN AND FOR
ELKO COUNTY NEVADA

SHEET № 1

9052

Scale 1 inch = 600 feet.

FILED
Sept. 14, 1929
STATE ENGINEER'S OFFICE

MAP TO ACCOMPANY
APPLICATION
TO APPROPRIATE WATER
FOR
IRRIGATION
BY
BERT JARVIS
FROM
HORSE BASIN CREEK

9052

PROPOSED "HORSE BASIN RESERVOIR" in STATE OF IDAHO. MAPS BEING PREPARED FOR FILING IN THAT STATE

DAM 15' in HEIGHT
WATER LINE 10'
CAPACITY 298.45 ACRE FEET
AREA
CREST OF DAM 218' LONG

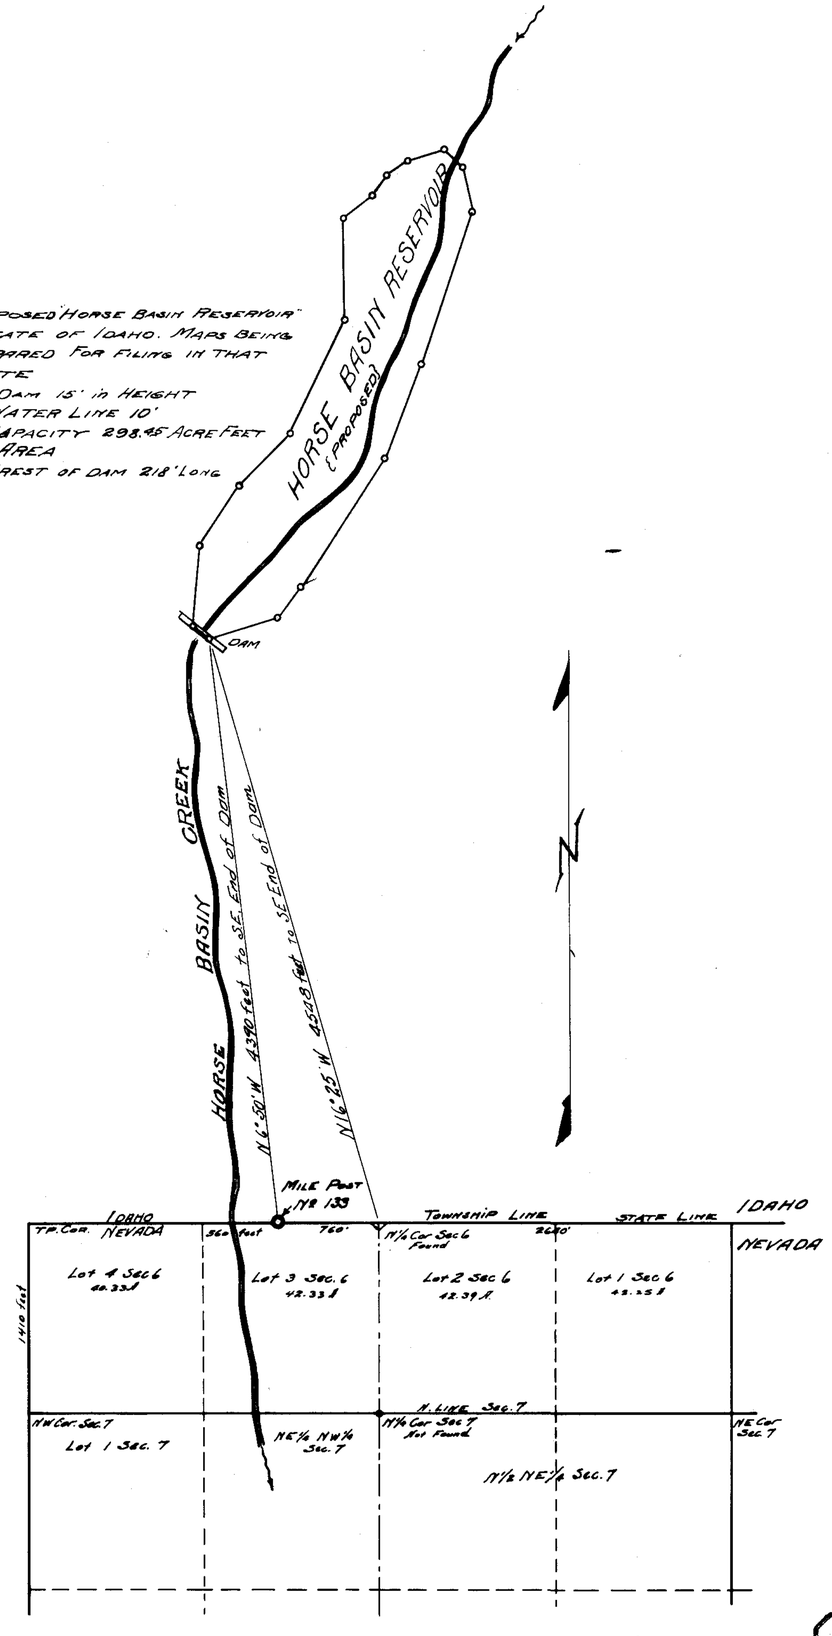

T. 47 N. R. 48 E. M. D. B & M

SHEET No 2

Scale 1 inch = 600 ft.

FILED
Sept. 14, 1929
STATE ENGINEER'S OFFICE

MAP TO ACCOMPANY
APPLICATION
TO APPROPRIATE WATER
FOR
IRRIGATION
BY
BERT JARVIS
FROM
HORSE BASIN CREEK

9052