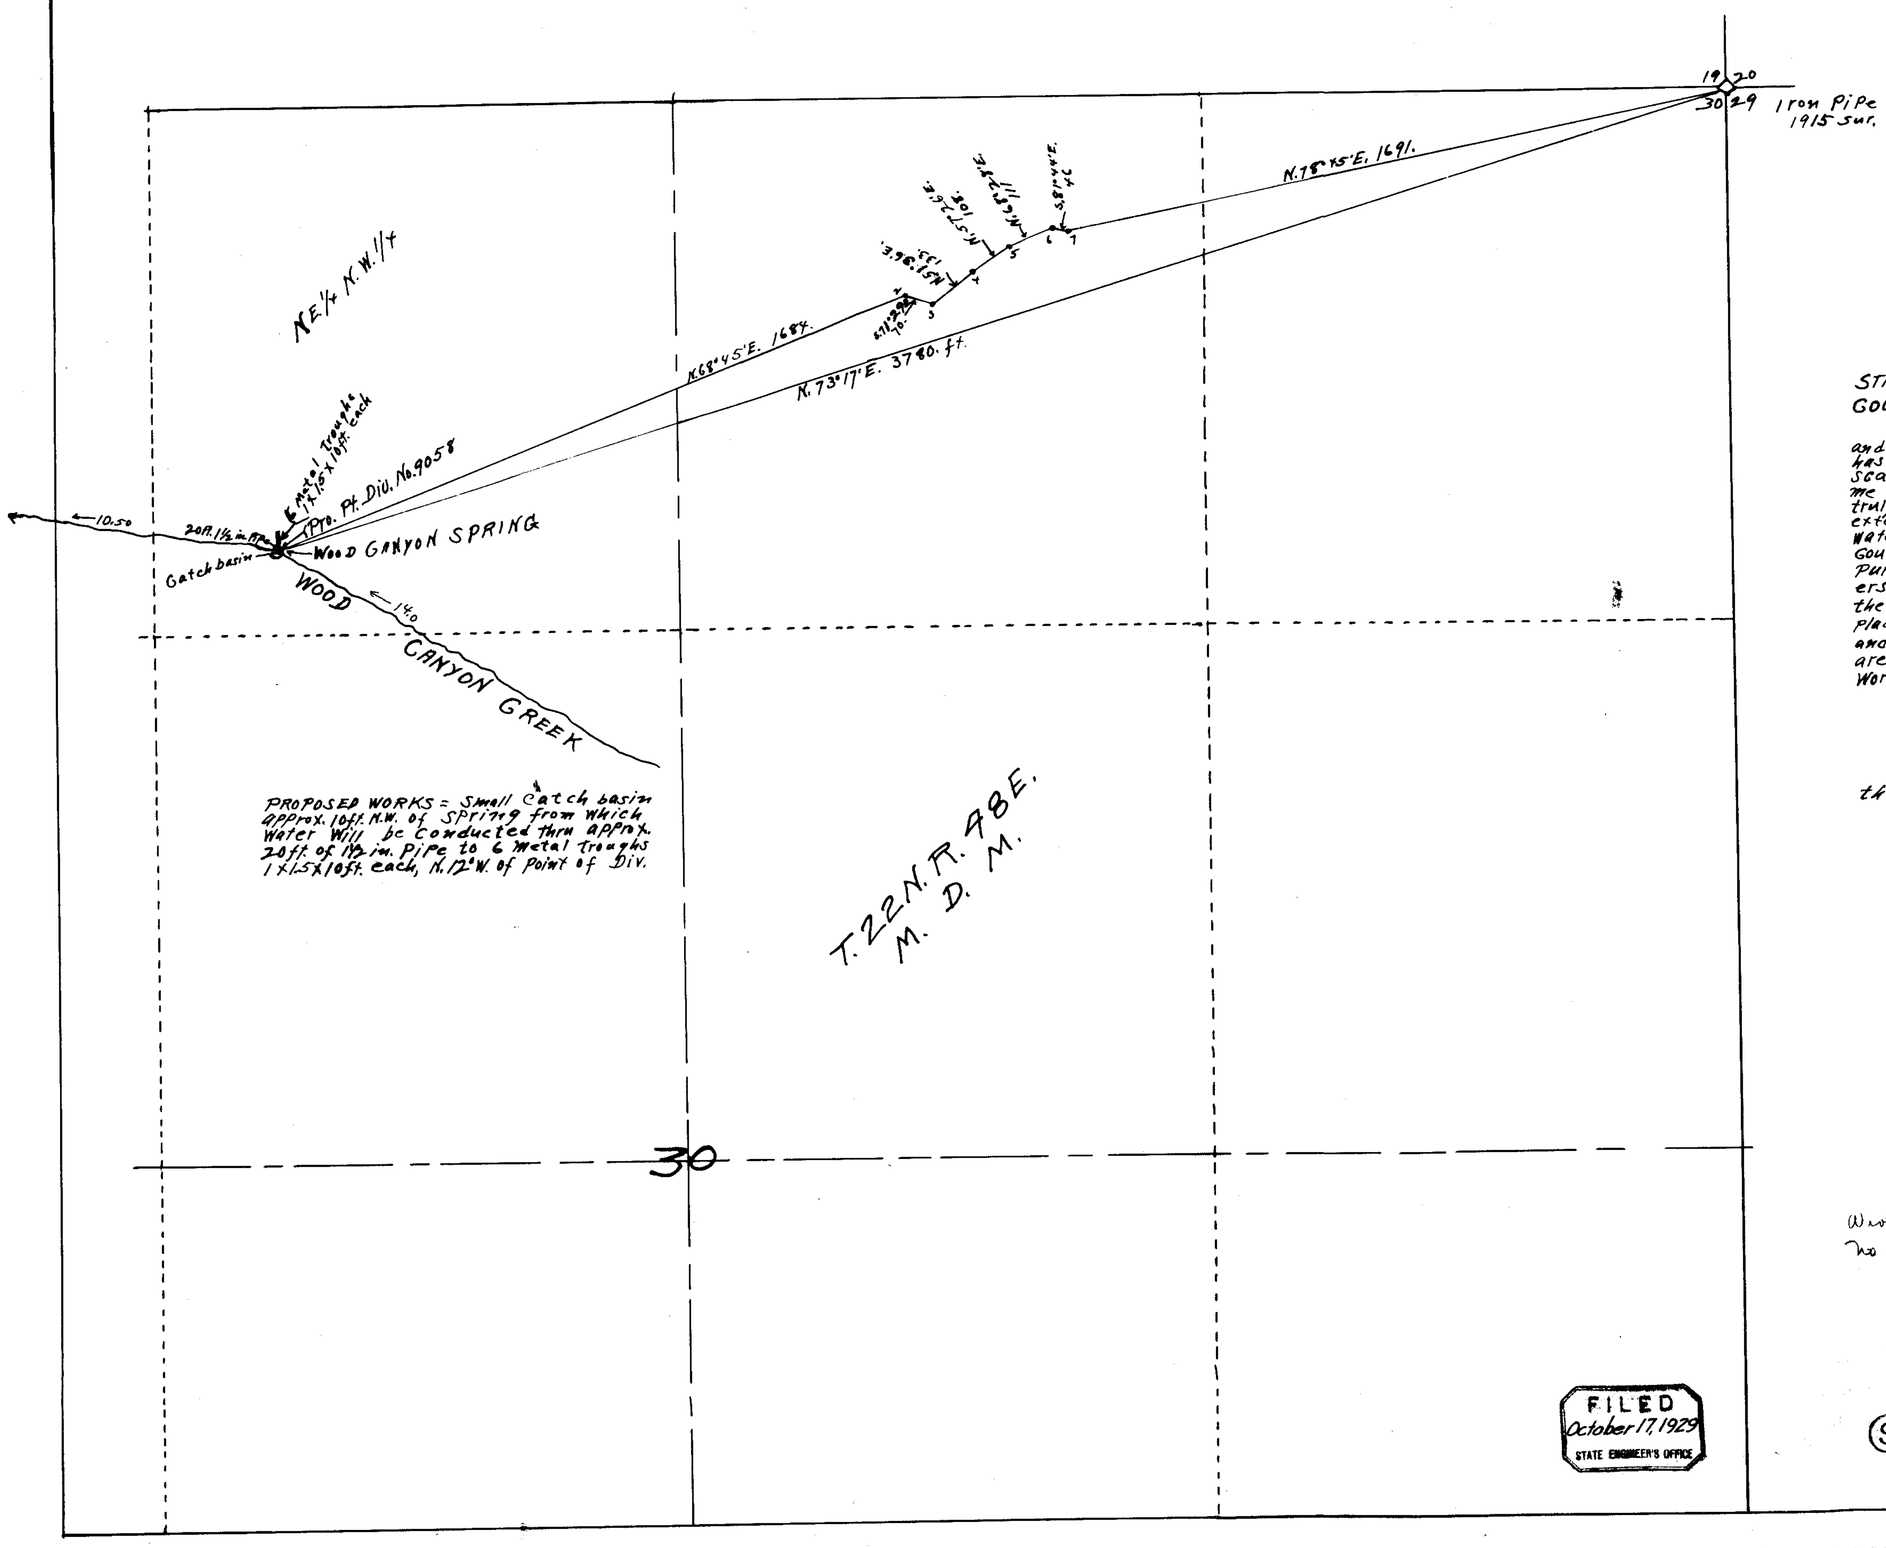

STATE OF NEVADA
COUNTY OF LANDER ss.

I, O. P. Adams, being first duly sworn, depose and say that this map, consisting of one sheet, has been correctly drawn to the designated scale from field notes of a survey made by me on the 26th day of September, 1929, that it truly and correctly represents the location and extent of the proposed works used to divert water from Wood Canyon Spring in Lander County by John Hickison for stockwatering purposes, That the proposed point of diversion, the approximate location and size of the diverting channel or other conduit, the place and manner of use, and the location and names of all other works or streams which are crossed by, or connected with the said works, are fully and correctly designated thereon.

O. P. Adams
State Water Right Surveyor.

Subscribed and sworn to before me this 14th day of October 1929.

Louis A. Lemaire
Notary Public in and for
Lander County, Nevada.

SCALE: 1 INCH = 200 FT.

0 100 200 500 1000 ft.

Wrote letter to get no. of stock tanks

Certificate No. ~~2019~~ 9058 issued 2/13/34

FILED
October 17, 1929
STATE ENGINEER'S OFFICE

(S)

MAP TO ACCOMPANY
APPLICATION
TO APPROPRIATE WATER
FOR
STOCKWATERING
BY
JOHN HICKISON
FROM
WOOD CANYON SPRING

9058