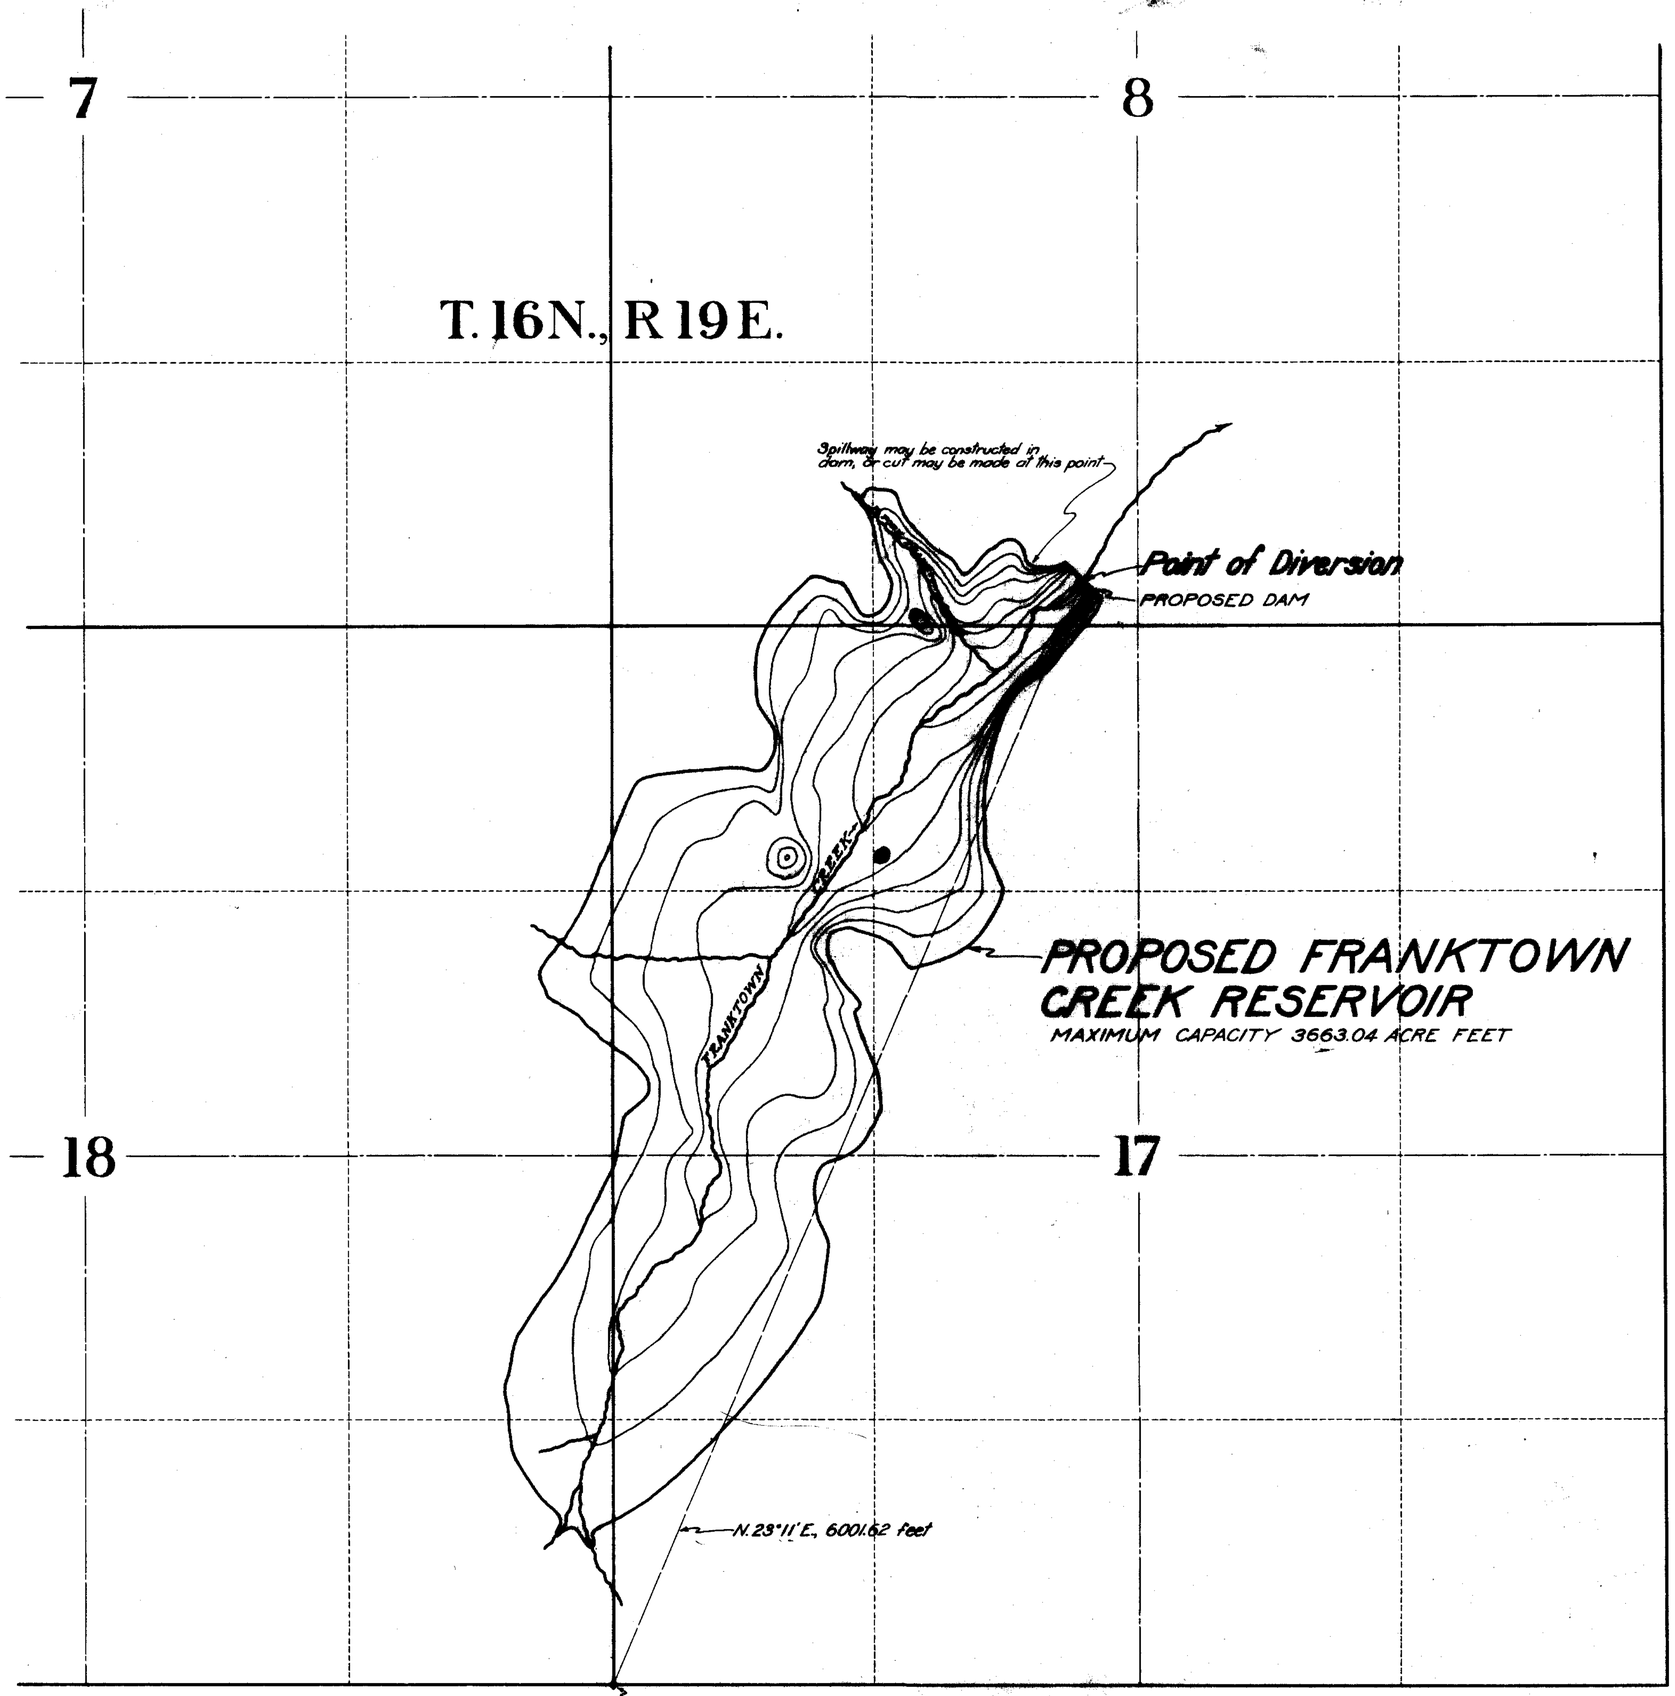

NOTE:- This corner is destroyed, but the bearing tree in Sec. 17 is available and the tie as given has been calculated from the corner as if it were in place as located by the bearing given in the original field notes from the corner to the bearing tree above mentioned.

STATE OF NEVADA
COUNTY OF ORMSBY } ss.

I, Harvey M. Payne, being first duly sworn, depose and say that this map, consisting of two sheets, has been correctly drawn to the designated scale from the field notes of a survey completed by me on June 2[illegible], 1930; that it truly and correctly represents the location and extent of the works proposed to be constructed to divert and conserve water from Franktown Creek, Washoe County, Nevada, for irrigation purposes under Application No. 9066, and that the point of diversion, location of proposed reservoir and lands upon which stored water is to be used are correctly shown hereon.

Harvey M. Payne
Water Right Engineer.

Subscribed and sworn to before me this 17th day of August, 1930.

L. H. Peters
Notary Public in and for Ormsby County, Nevada.

My commission expires Dec 20- 1930.

NOTE:- Contour lines are 5 feet, and capacity of reservoir as shown hereon is 3663.04 acre feet. However, if dam is only built to height of upper contour, the storage capacity will be reduced to 2933.22 acre feet.

3663.04½
7326.08

10386

SCALE:- 1 INCH = 400 FEET

SHEET NO. 1 OF 2 SHEETS

MAP
TO ACCOMPANY
APPLICATION NO. 9066
FOR
IRRIGATION
FROM
FRANKTOWN CREEK
BY
H. HEIDENREICH

SURVEYED AND MAPPED BY HARVEY M. PAYNE, WATER RIGHT ENGINEER

FILED
August 18, 1930
STATE ENGINEER'S OFFICE

10386 Place in → 90[illegible]

T. 16N., R. 19E.

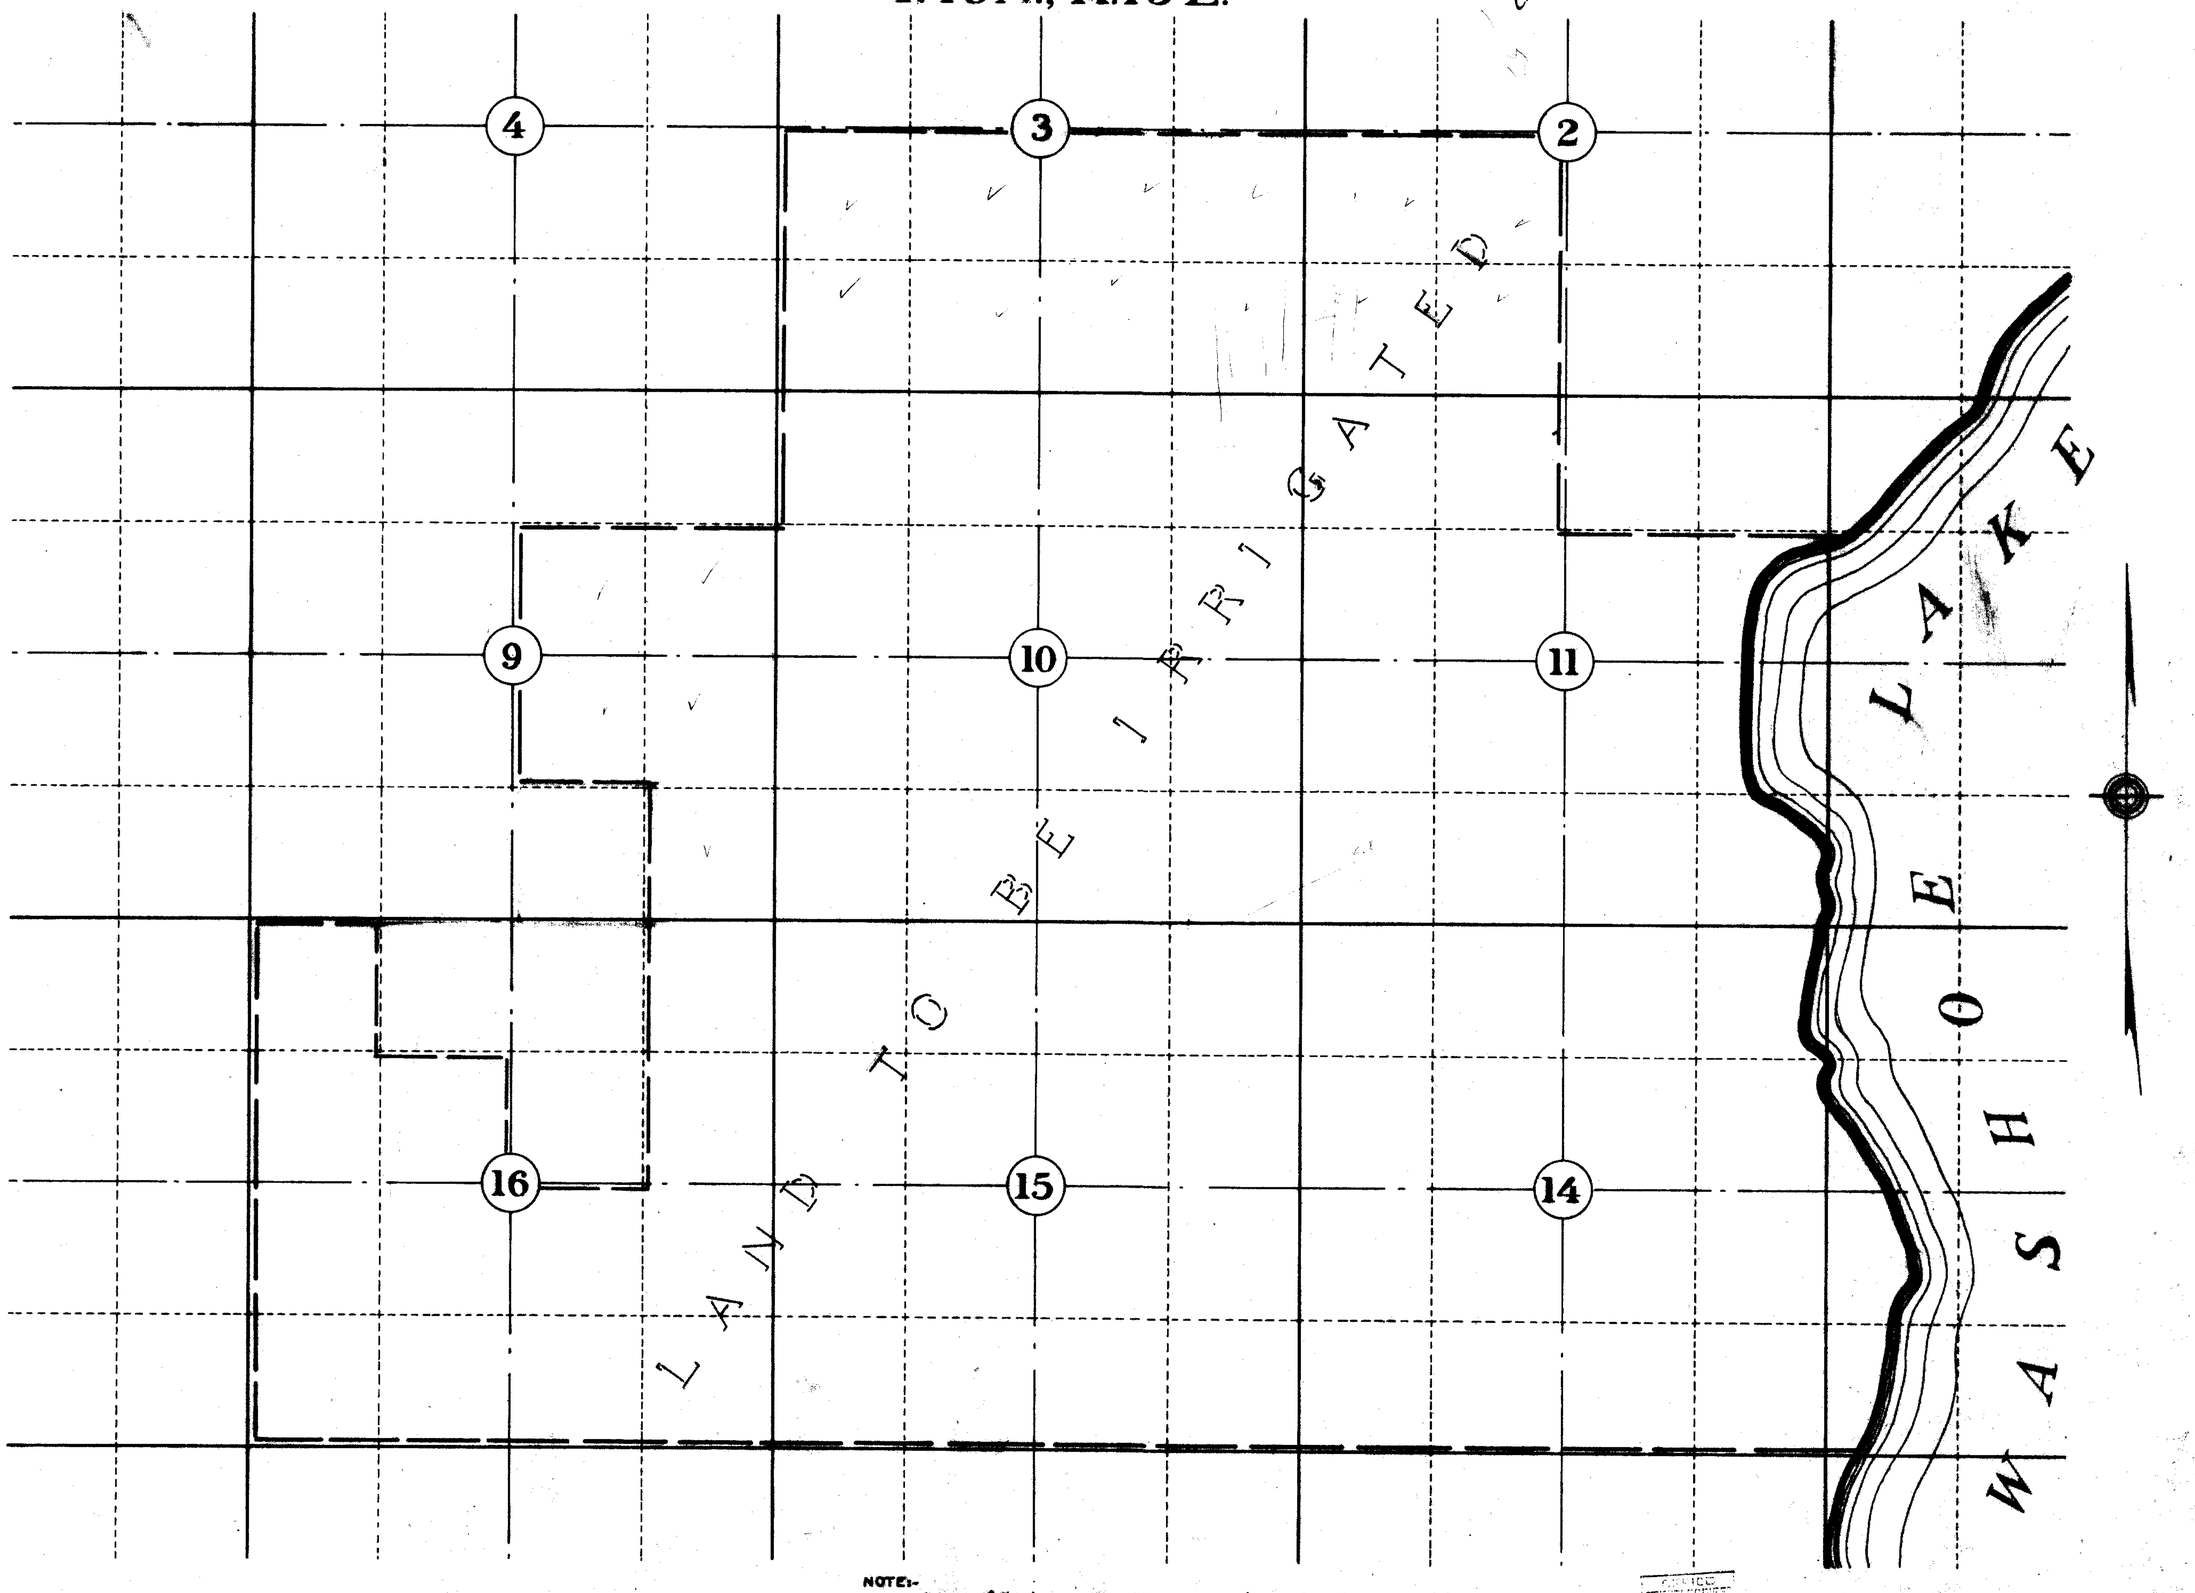

NOTE:-
Some of the land in Sec. 9 and 16 is located in the mountains and is too high to be irrigated. Most of the other land is under cultivation and is irrigated from Franktown Creek under vested rights, and a cultural survey and map of same will be made to accompany proof of beneficial use.

FILED
August 18, 1930
STATE E

APPLICATION NO. 9066
SHEET NO. 2 OF 2 SHEETS
SCALE:- 1 INCH = 800 FEET

10386 Place in 9066