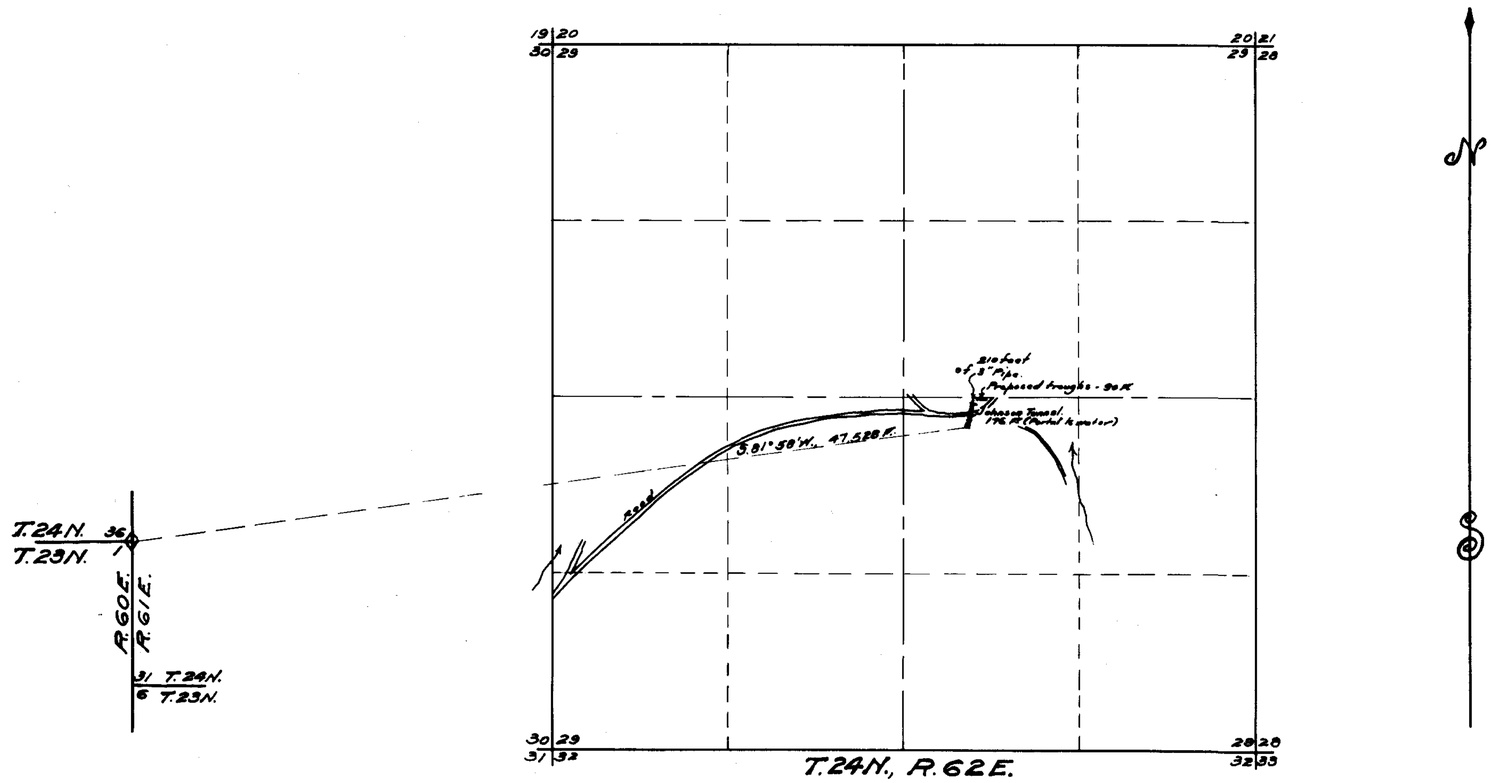

Note:- Sec. 29 is plotted at its field note location from the N.E. Cor. of T.23N., R.60E. The relative position of the above improvements within the Section may be changed by the discovery of additional and nearer corners of the public land surveys.

C.F. DeArmond.

STATE of NEVADA }
COUNTY of ELKO } ss.

I, C.F. DeArmond, being first duly sworn, depose and say that this map, consisting of 1 sheet, has been drawn to the designated scale from field notes of a survey made by me on the 14th day of October, 1929; that it truly and correctly represents the location and extent of the proposed works used to divert water from a tunnel in White Pine County, by H.C. Purdy and A.J. Nelson for stockwatering purposes. That the proposed point of diversion, the approximate location and size of the diverting channel or other conduit, the place and manner of use, the location and manner of of all other works or streams which are crossed by or connected with the said works, are fully and correctly designated thereon.

C.F. DeArmond.
State Water Right Surveyor

Subscribed and sworn to before me this 17th day of October 1929.

[signature]
Notary Public in and for Elko County Nevada

Scale 1" = 600'

9067

FILED
October 22, 1929
STATE ENGINEER'S OFFICE

MAP

To Accompany Application to Appropriate Water for Stockwatering from Underground Water from Johnson Tunnel by H.C. Purdy and A.J. Nelson

9067