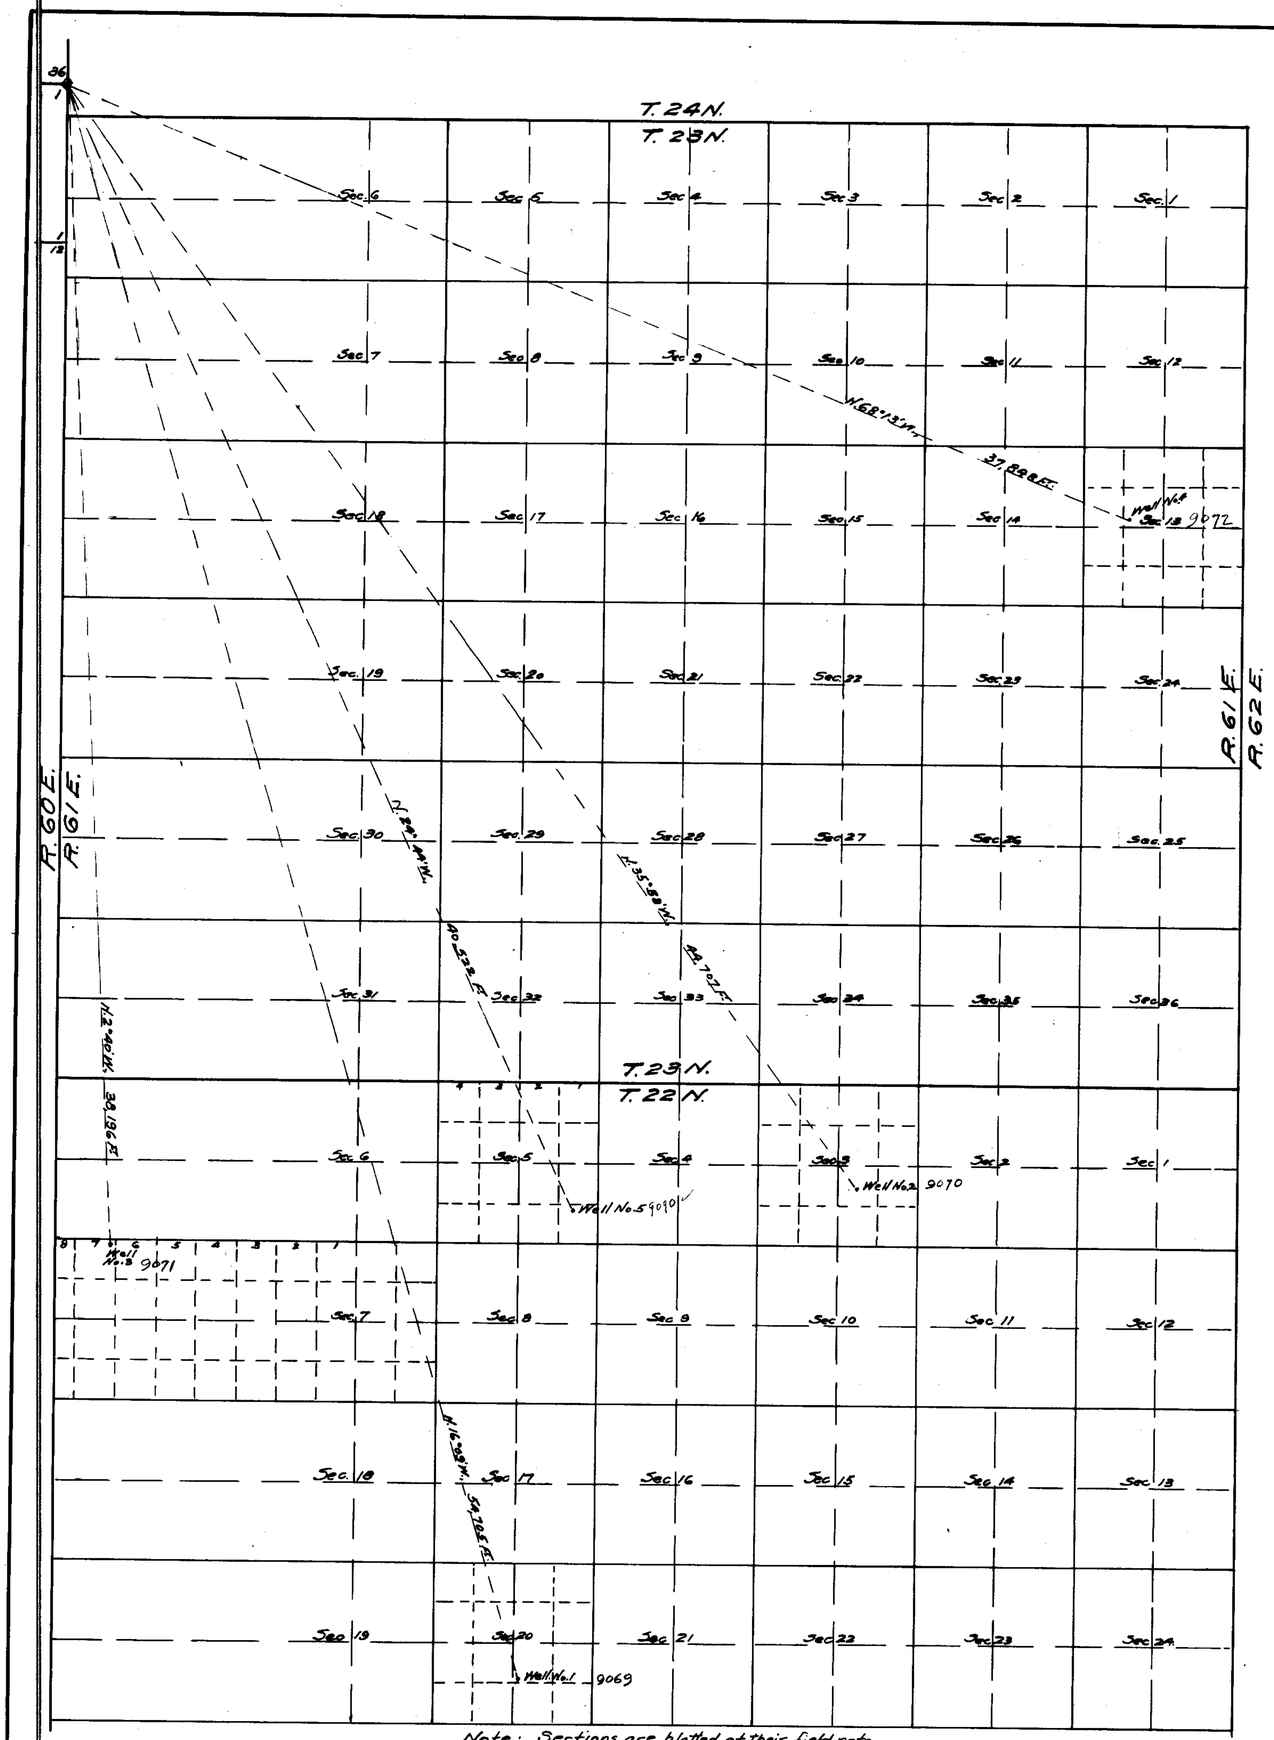

Note: Sections are platted at their field note locations from the NE corner of T. 23 N., R. 60 E. The relative positions of the wells within the sections may be changed by the finding of additional and nearer corners of the public land surveys. C. F. DeArmond.

STATE of NEVADA } ss.
COUNTY of ELKO }

I, C. F. DeArmond, being first duly sworn, depose and say that this map, consisting of 1 sheet, has been correctly drawn to the designated scale from field notes of surveys made by me between the 14th day of September and the 14th day of October, 1929; that it truly and correctly represents the location and extent of the proposed works used to divert water from wells in White Pine County, by Frank Yrazoqui for stockwatering purposes. That the proposed points of diversion, the approximate locations and sizes of the diverting channels or other conduits, the places and manners of use, and the locacation and names of all other works or streams which are crossed by or connected with the said works, are fully and correctly designated thereon:

C. F. DeArmond.
State Water Right Surveyor

Subscribed and sworn to before me this 17th day of October 1929.

Morley Griswold
Notary Public in and for Elko County Nevada

The proposed improvements at each point of diversion consist of the sinking of a well four feet square to the water level with additional depth for storage, and the equipping of the well with power pump. The proposed place of use is 10 feet from each well, and the proposed manner of use is in iron troughs, 60 to 90 feet in length depending upon the amount of water developed at each location.

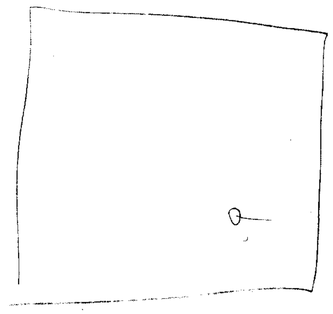

FILED
October 22, 1929
STATE ENGINEER'S OFFICE

0 ¼ ½ 1 2 Miles
Scale 2" = 1 mile

9069 Well No 1
9070 Well No 2
9071 Well No 3
9072 " " 4
Well No 5 No app.
9090 Well No 5

MAP

To Accompany Application to Appropriate Water for Stockwatering from Wells by Frank Yrazoqui

Place in file 9069 – 9070 – 9071 – 9072 – 9090