State of Nevada
County of Clark ss.

I, J.F. Hesse, being duly sworn, depose and say that this map consisting of 1 sheet, has been correctley drawn to the designated scale from field notes made under my supervision and direction on the 3rd of October 1929, that it truly and correctly represents the location and extent of the works used to water from "MAZEY SPRING" in Clark County by R.B. Griffith for irrigation purposes. That all other works or streams which are crossed by or connected with said works, and the boundary, area and kind of culture of lands irrigated, are correctly shown and designated hereon.

J. F. Hesse
State Water Right Surveyor

Subscribed and sworn to before me this 8 day of October 1929.

[signature]
Notary Public in and for Clark Co, Nevada

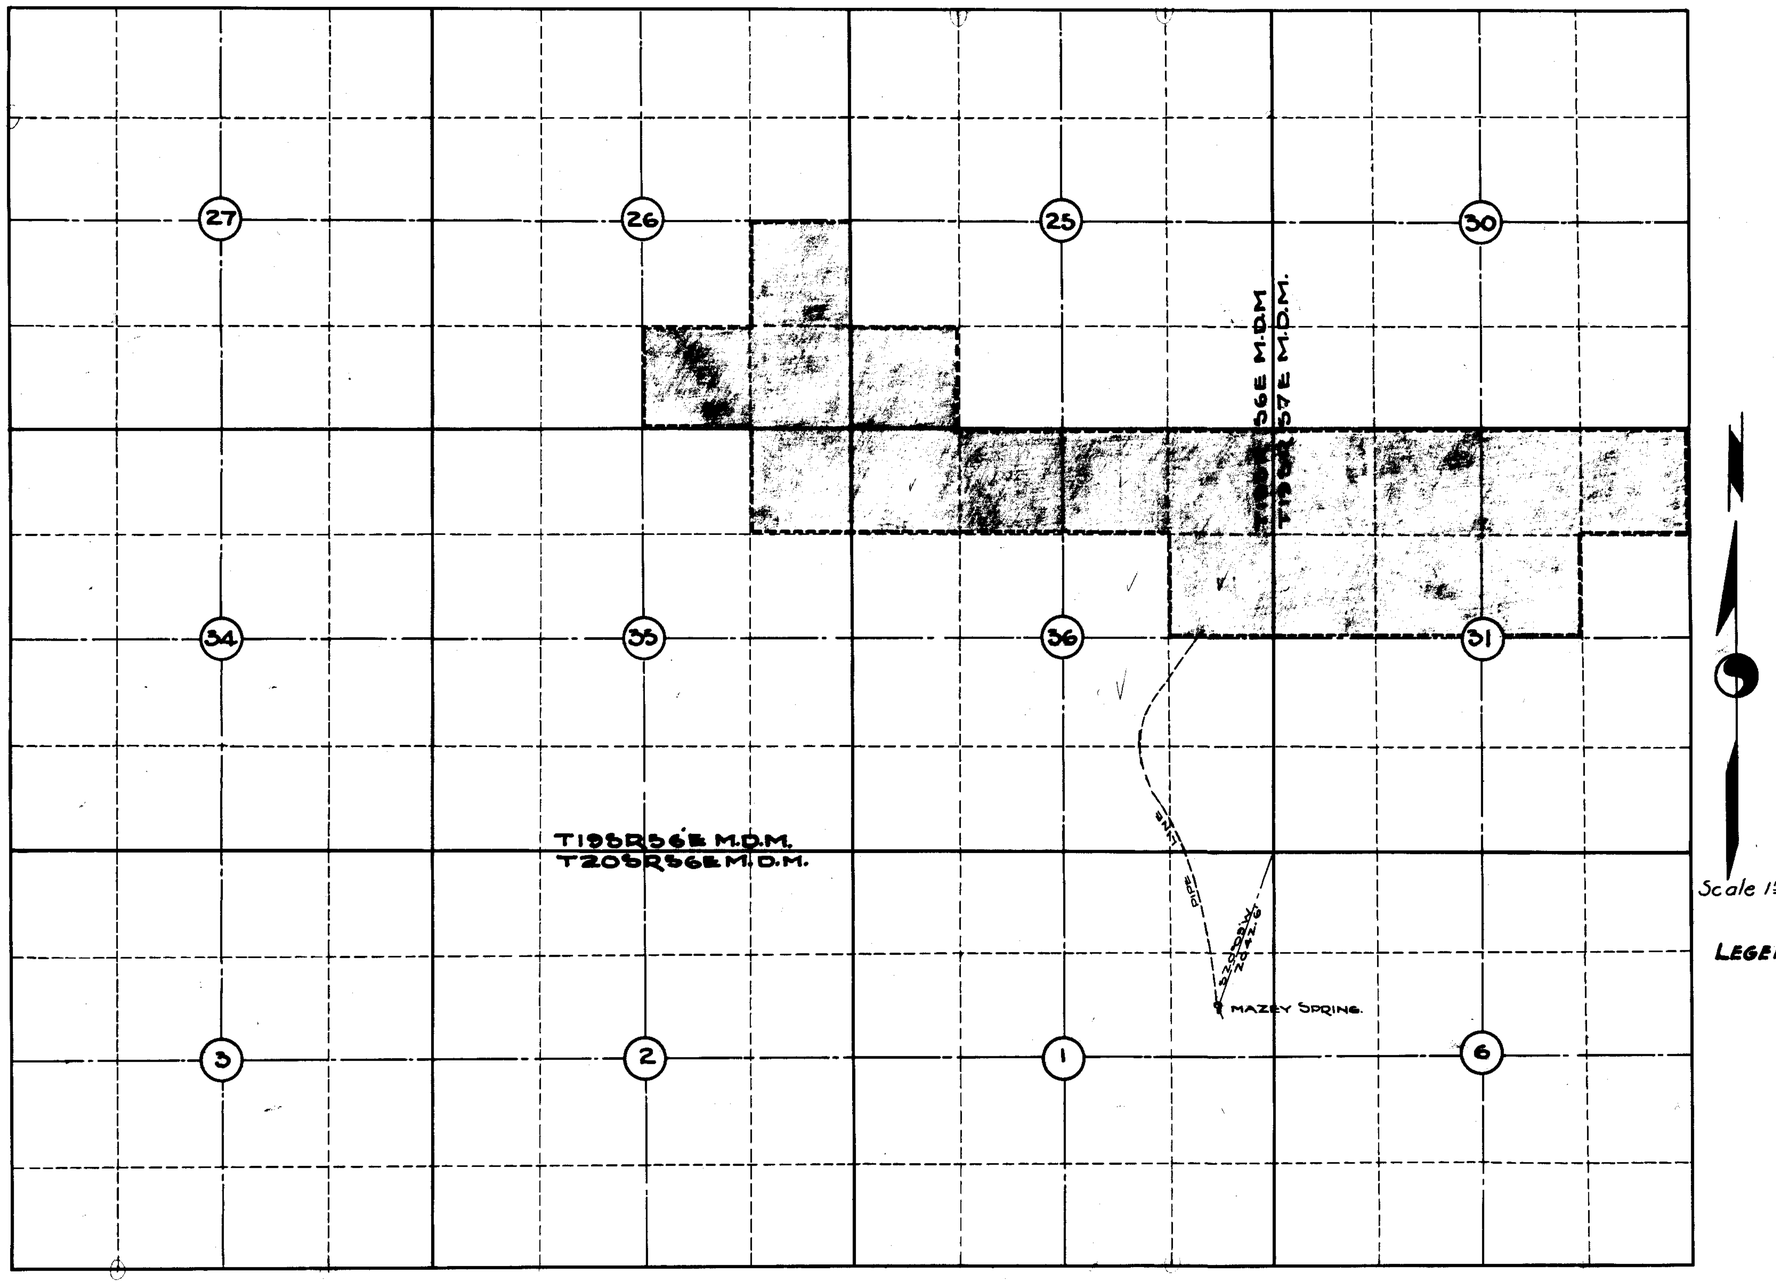

Scale 1" = 1000'

LEGEND Lands owned by applicant shown thus

Sent back again Nov 14, 1929
Sent for Amended Oct 16

9086

FILED
October 11, 1929
STATE ENGINEER'S OFFICE

MAP OF SPRING & PIPE LINE TO CHARLESTON RESORT CLARK COUNTY ~ NEVADA

APPLICATION No. MAZEY SPRING

9086