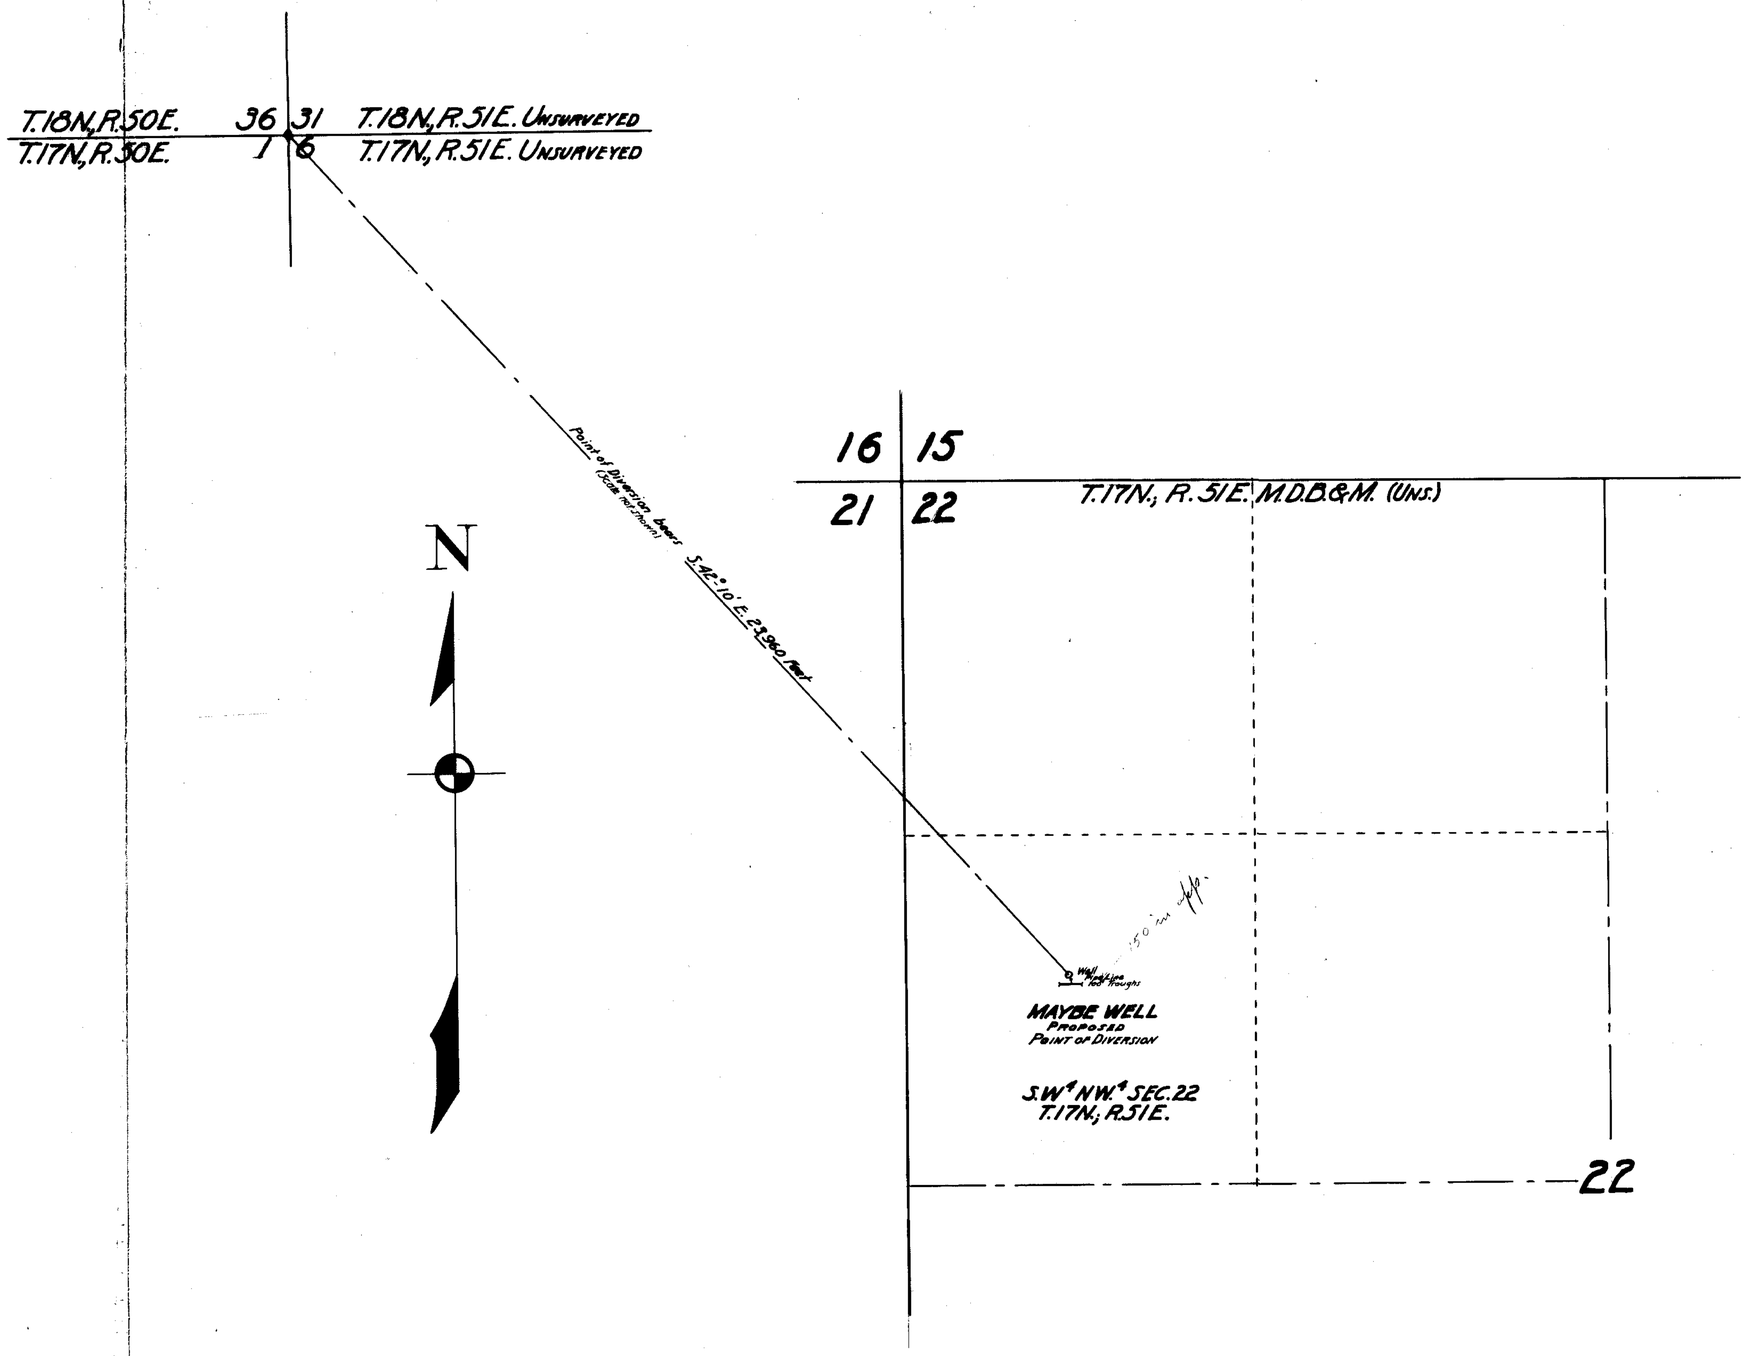

STATE OF NEVADA
COUNTY OF WHITE PINE } S.S.

I, C. R. Townsend, being first duly sworn, depose and say that this map, consisting of one sheet, has been correctly drawn to the designated scale from field notes of a survey made by me on the 10th day of October; that it truly and correctly represents the location and extent of the proposed works used to divert water from Maybe Well in Eureka County by Palma Bros. for stock watering purposes. That the proposed point of diversion, the approximate location and size of the diverting channel or other conduit the place and manner of use, and the location and names of all other works or streams which are crossed by, or connected with the said works, are fully and correctly designated thereon.

C. R. Townsend
STATE WATER RIGHT SURVEYOR.

Subscribed and sworn to before me this 10th day of March, 1930.

G. T. Baker
NOTARY PUBLIC IN AND FOR WHITE PINE COUNTY, NEVADA.

SCALE:
0 100 200 300 400 500

9095

MAP TO
APPLI
TO APPRO
STOCK
PALMA
MAYBE
1348

2192 February 4, 1936
13489 Certificate No. 3985 Issued Nov. 16, 1953

FILED
March 12, 1930
STATE ENGINEER'S OFFICE

9095
13489