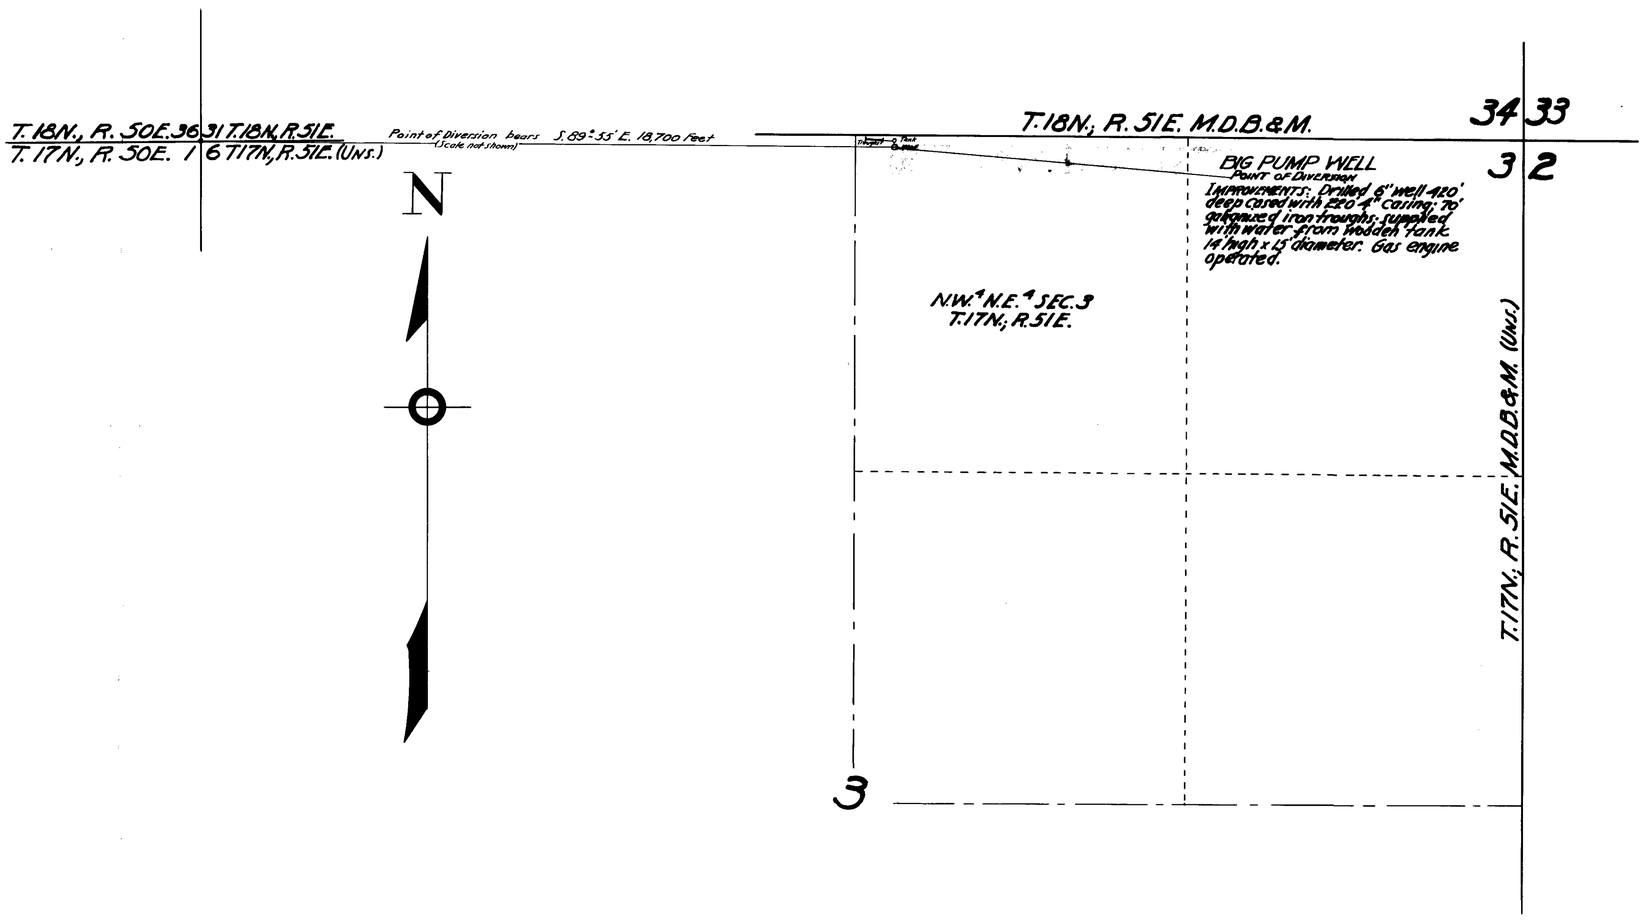

STATE OF NEVADA
COUNTY OF WHITE PINE } S.S.

I, C.R. Townsend, being first duly sworn, depose and say that this map, consisting of one sheet, has been correctly drawn to the designated scale from field notes of a survey made by me on the 11th day of October, 1929; that it truly and correctly represents the location and extent of the works used to divert water from Big Pump Well in Eureka County by Palma Bros. for stockwatering purposes. That the proposed point of diversion, the approximate location and size of the diverting channel or other conduit, the place and manner of use, and the location and names of all other works or streams which are crossed by, or connected with the said works, are fully and correctly designated thereon.

C.R. Townsend
STATE WATER RIGHT SURVEYOR

Subscribed and sworn to before me this 10th day of March, 1930.

[illegible]
NOTARY PUBLIC IN AND FOR WHITE PINE COUNTY, NEVADA.

SCALE: 1 IN. = 300 FT.

0 100 200 300 400 500 1000 1500 FT.

2193 February 4, 1930

March 12, 1930

MAP TO ACCOMPANY
APPLICATION
TO APPROPRIATE WATER
FOR
STOCKWATERING
BY
PALMA BROS.
FROM
BIG PUMP WELL

13490 9096