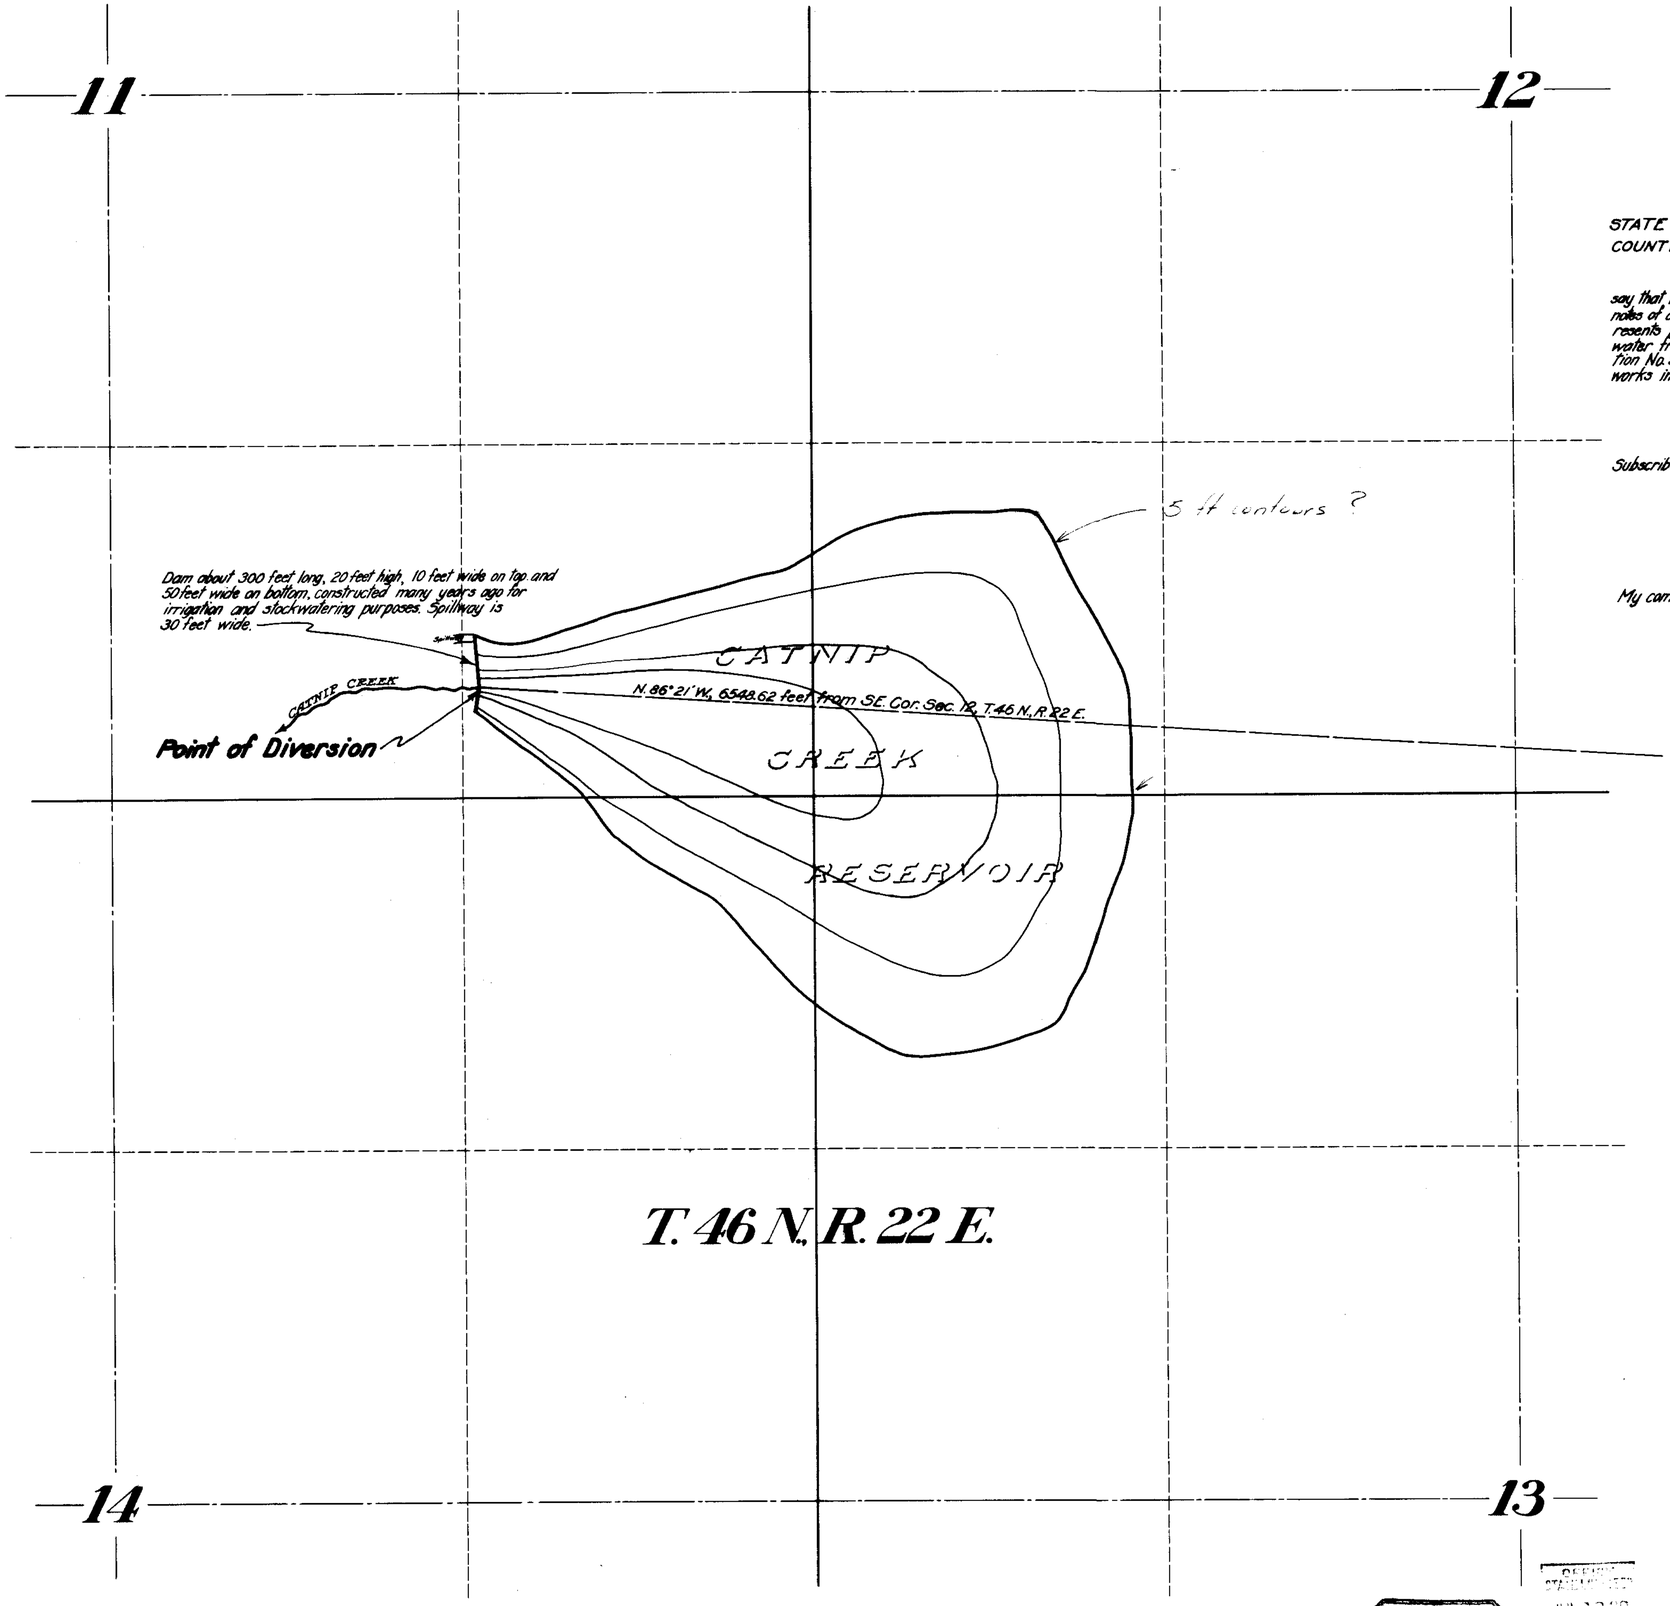

STATE OF NEVADA }
COUNTY OF ORMSBY } ss.

I, Harvey M. Payne, being first duly sworn, depose and say that this map has been correctly drawn to the designated scale from the field notes of a survey made by me on October 28th, 1929; that it truly and correctly represents the location and extent of the works constructed to divert and conserve water from Catnip Creek and Tributaries, Washoe County, Nevada, under Application No. 9103 for stockwatering purposes; and that the point of diversion and works installed are correctly shown thereon.

Harvey M. Payne
Water Right Engineer.

Subscribed and sworn to before me this 7th day of July, 1930.

L. Whitert
Notary Public in and for
Ormsby County, Nevada.

My commission expires Dec 20 - 1930.

N

[redacted] CERTIFICA[redacted] ISSUED [redacted]
Certificate No. 2153 Issued November 19, 1935

SCALE:- 1in. - 300 ft.

MAP
TO ACCOMPANY
APPLICATION NO. 9103
FOR
STOCKWATERING
FROM
CATNIP CREEK
BY
S. O. GRESSLER ESTATE

SURVEYED AND MAPPED BY HARVEY M. PAYNE, WATER RIGHT ENGINEER

FILED
July 12, 1930
STATE ENGINEER'S OFFICE

57972 9103