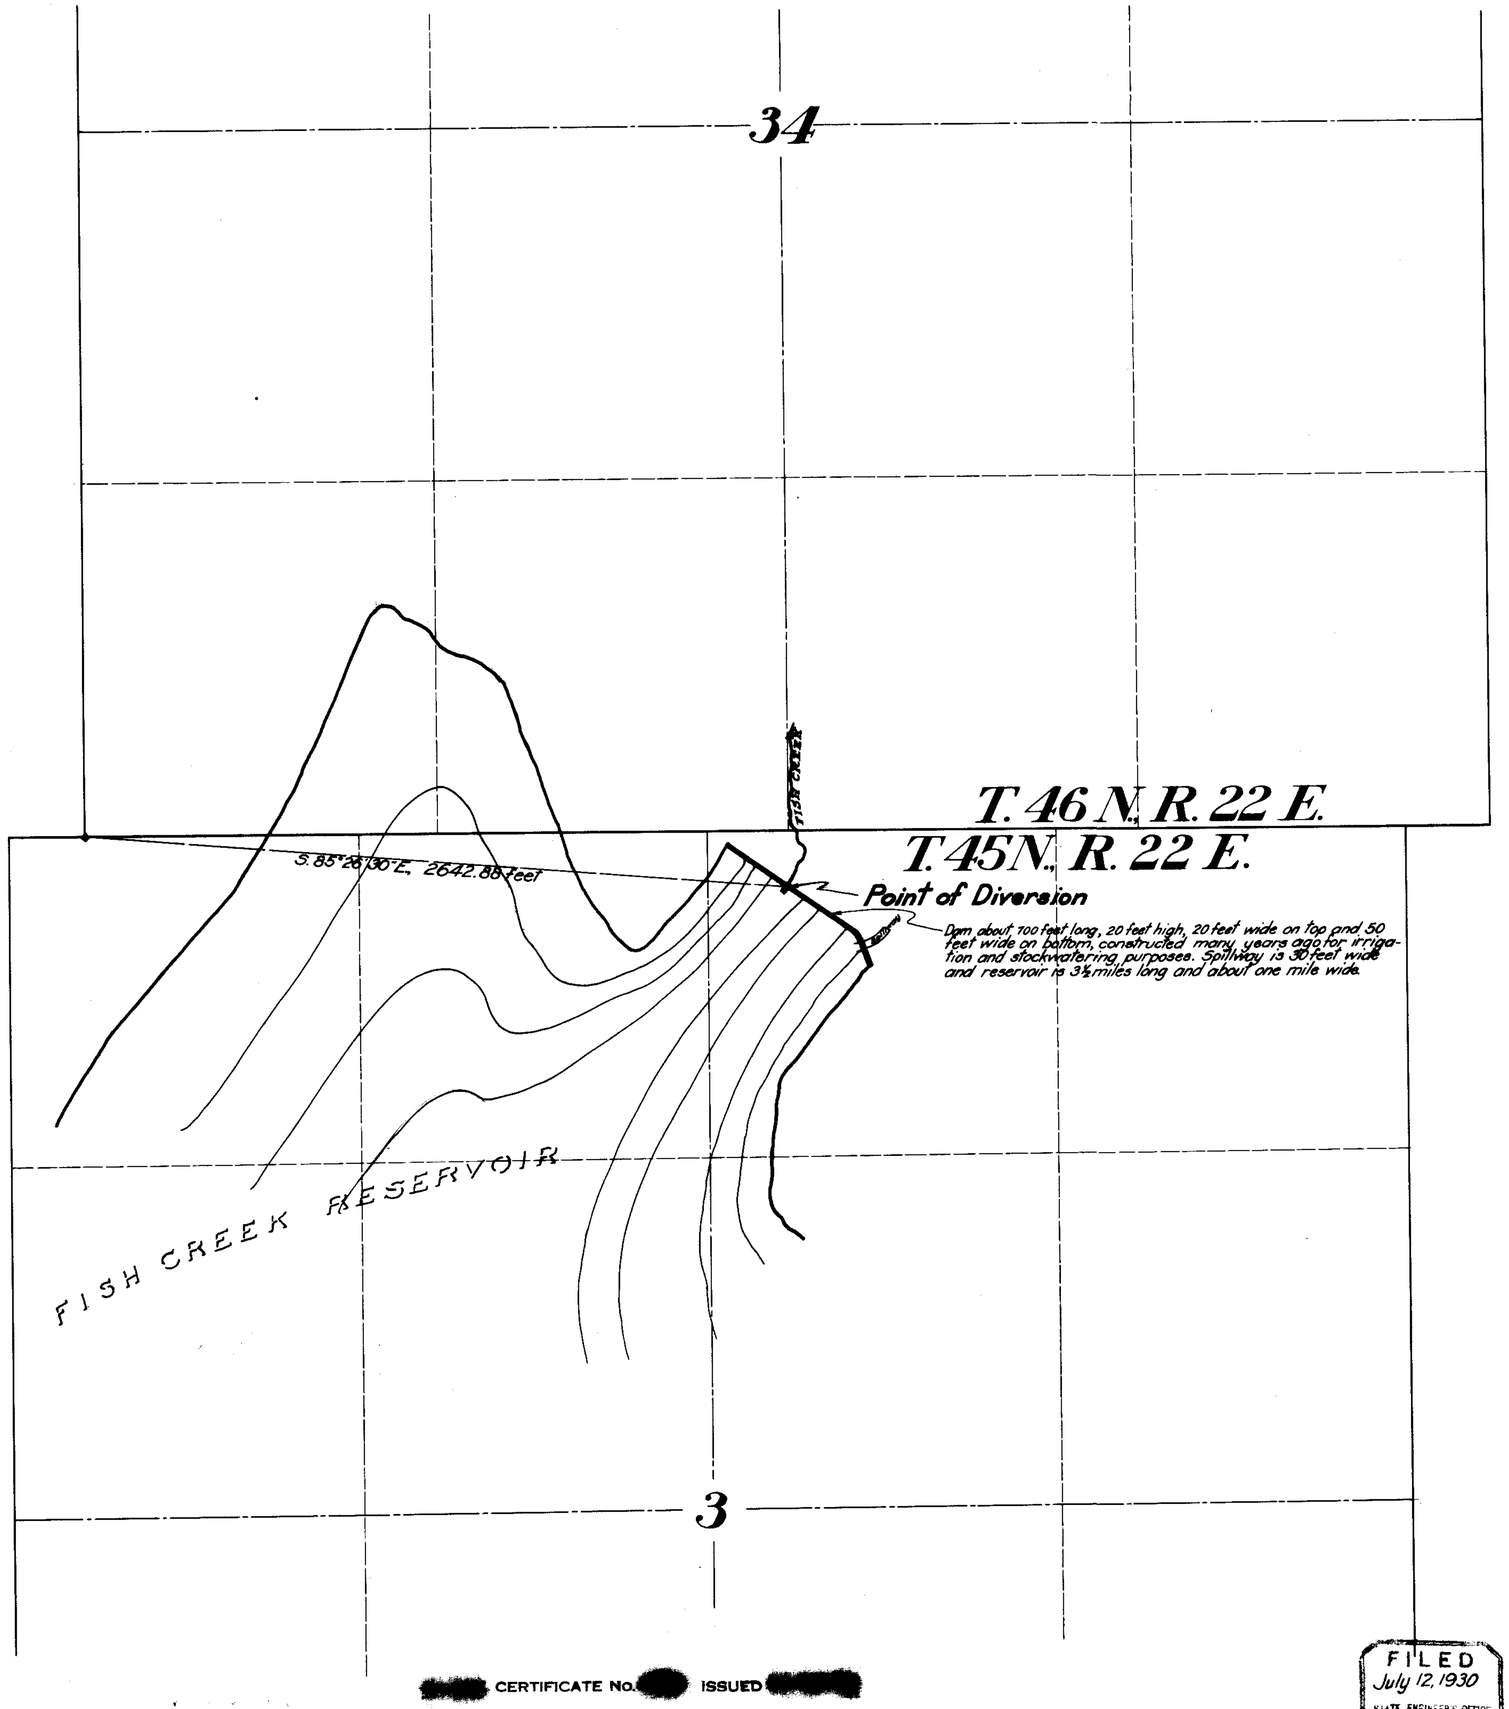

STATE OF NEVADA }
COUNTY OF ORMSBY } ss.

I, Harvey M. Payne, being first duly sworn, depose and say that this map has been correctly drawn to the designated scale from the field notes of a survey made by me on October 31st, 1929; that it truly and correctly represents the location and extent of the works constructed to divert and conserve water from Fish Creek and Tributaries, Washoe County, Nevada, under Application No. 9104 for stockwatering purposes; and that the point of diversion and works installed are correctly shown hereon.

Harvey M. Payne
Water Right Engineer.

Subscribed and sworn to before me this 7th day of July, 1930.

L. H. Peters
Notary Public in and for
Ormsby County, Nevada.

My commission expires Dec. 20 - 1930.

Certificate No. 2159 Issued November 19, 1935

SCALE:- 1in - 300 ft.

[redacted] CERTIFICATE No. [redacted] ISSUED [redacted]

FILED
July 12, 1930
STATE ENGINEER'S OFFICE

MAP
TO ACCOMPANY
APPLICATION NO. 9104
FOR
STOCKWATERING
FROM
FISH CREEK
BY
S. O. CRESSLER ESTATE

SURVEYED AND MAPPED BY HARVEY M. PAYNE, WATER RIGHT ENGINEER.

57973 9104