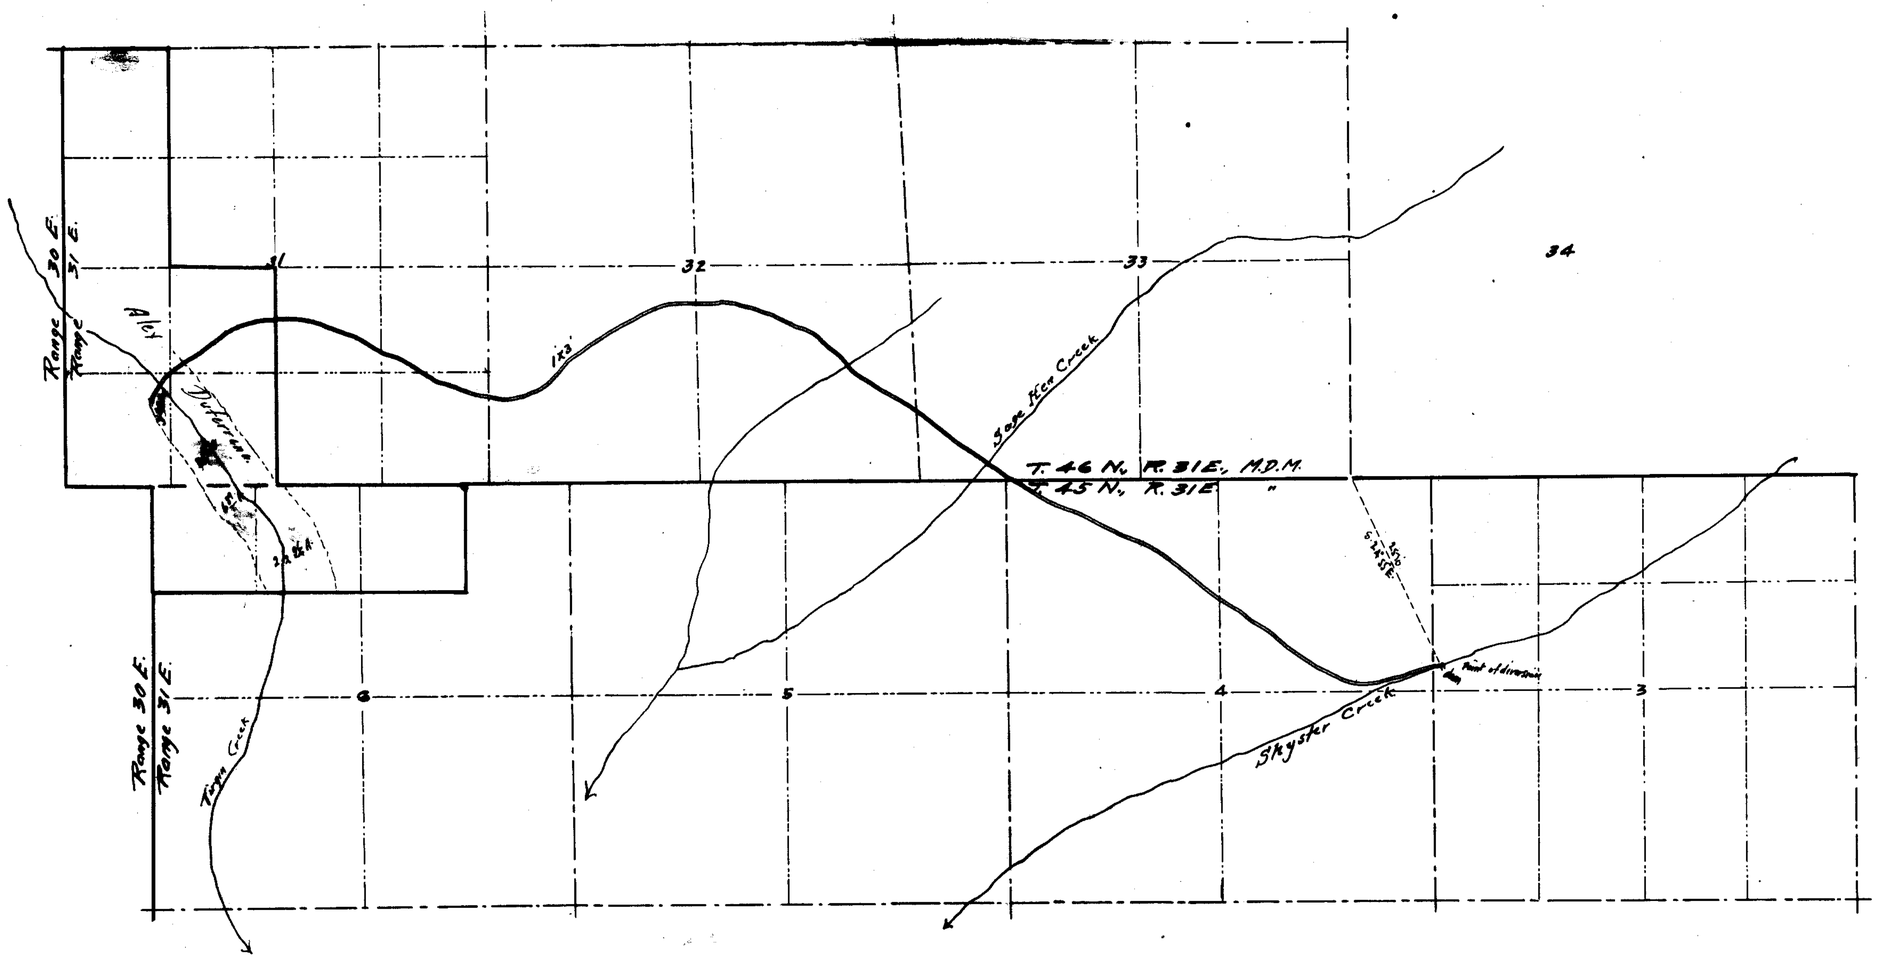

State of Nevada }
County of Humboldt } ss

I, H. H. Sheldon, being first duly sworn, depose and say that this map, consisting of one sheet, has been correctly drawn to the designated scale from field notes of a survey made by me on the 7th day of September, 1929; that it truly and correctly represents the proposed location and extent of the works used to divert water from Shyster Creek in Humboldt County, by Alex Duferrena, for irrigation purposes. That the proposed point of diversion, the approximate location and size of the diverting channel, all reservoirs or basins, the location and names of all other works which will cross or connect with the proposed works, and the boundary of all lands, showing by 40 acre subdivisions the areas proposed to be irrigated, are fully and correctly designated thereon.

H. H. Sheldon
State Water Right Surveyor.

Subscribed and sworn to before me this 11 day of ~~September~~ ~~1929~~ January 1930

No affidavit required
Geo S Hoskins
Notary Public in and for Humboldt County, Nevada

FILED
January 13, 1930
STATE ENGINEER'S OFFICE

9139

Scale 1" = 1000'

MAP TO ACCOMPANY
APPLICATION
TO APPROPRIATE WATER
FOR
IRRIGATION
BY
ALEX DUFERRENA
FROM
SHYSTER CREEK

Nov 8.

OFFICE STATE ENGINEER
JAN 13 '30
RECEIVED
MIS

9139