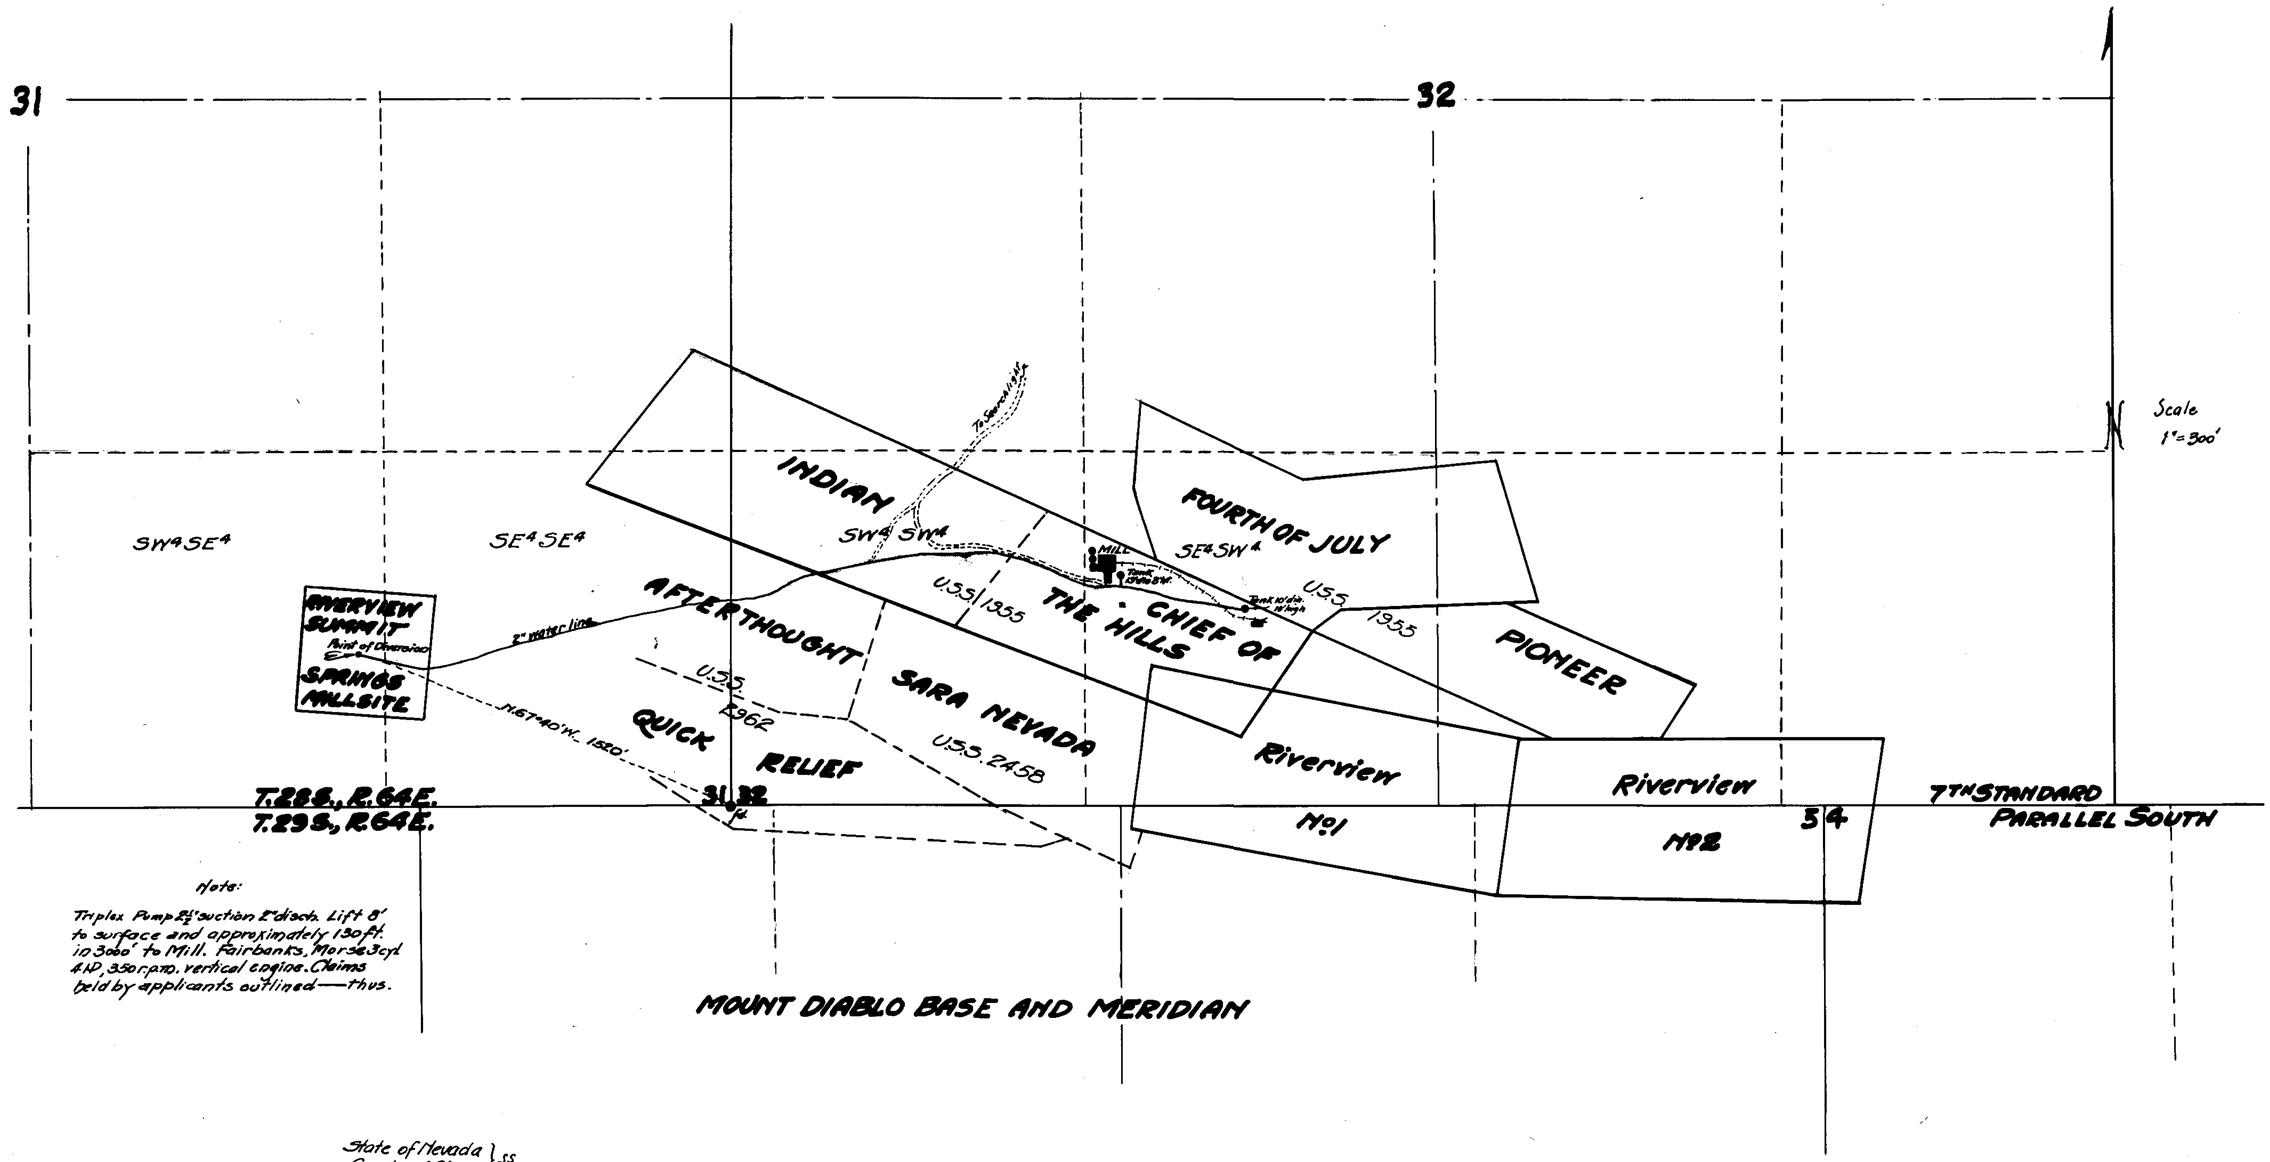

Note:

Triplex Pump 2½" suction 2" disch. Lift 8' to surface and approximately 130 ft. in 3000' to Mill. Fairbanks, Morse 3 cyl. 4 H.P., 350 r.p.m. vertical engine. Claims held by applicants outlined — thus.

State of Nevada }
County of Clark } ss.

I, C. D. Baker, being first duly sworn, depose and say that this map, consisting of one sheet, has been correctly drawn to the designated scale from field notes of a survey made under my supervision and direction on the 1st day of April, 1930, that it truly and correctly represents the location and extent of the proposed works used to divert water from Summit Springs, in Clark County, Nevada, by RIVERVIEW CUMBERLAND MINING CORPORATION for mining and milling purposes. That the proposed point of diversion, the location of mine and mill, the size and capacity of diverting conduit, and the location and names of all other works or streams which are crossed by or connected with said works, are fully and correctly designated thereon

C. D. Baker
State Water Right Surveyor.

Subscribed and sworn to before me this 11th day of April — 1930.

Miss I. C. Ritchford
Notary Public in and for
Clark County — Nevada.

Scale 1" = 300'
2 0 2 4 6 8

Certificate No. 2357 Issued 12/29/37

FILED
April 15, 1930
STATE ENGINEER'S OFFICE

9140

MAP TO ACCOMPANY APPLICATION TO APPROPRIATE WATER FOR — MINING BY — RIVERVIEW-CUMBERLAND MINING CORPORATION — FROM — SUMMIT SPRINGS WELL IN SW¼SE¼ SEC. 31, — T. 28S., R. 64E., M.D.B.&M., — CLARK COUNTY-NEVADA

9140